




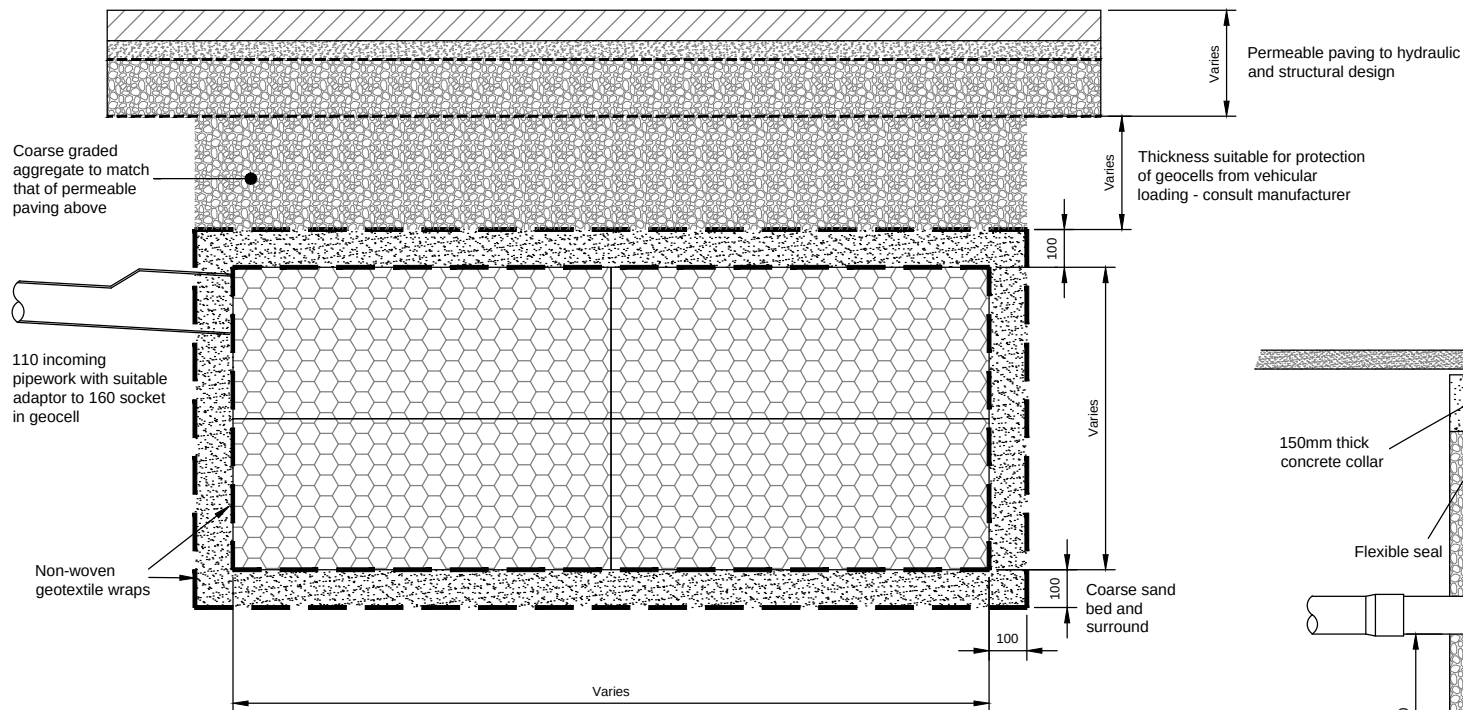

Typical Geocellular soakaway Unit
(for use in permeable paved areas)
Scale 1:20

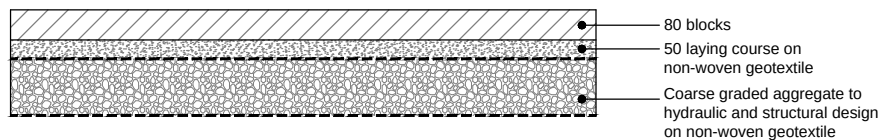

Typical Concrete Block Permeable Paving
Scale 1:20

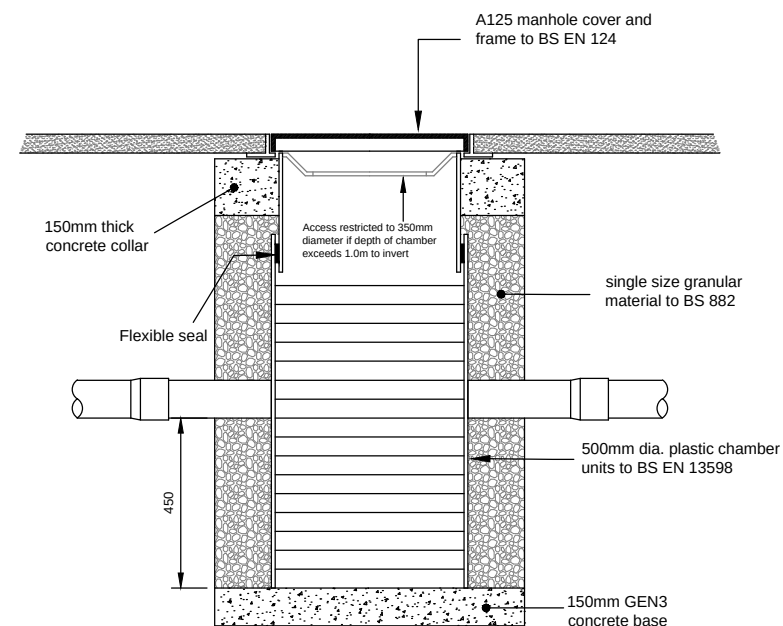

Typical Silt Trap Inspection Chamber Detail
(for use in landscaped areas and footways)
Scale 1:20

						Client	Jon Charman			Title Drainage Construction Details			Robert Clark Associates Ltd Chartered Civil Engineers Willow Cottage, Herne Lane Rustington, West Sussex BN16 3EE Tel: 01903 778945 Fax: 01903 778967				
						Project	The Wolds, Fontwell Avenue, Eastergate										
						Notes				Scale	1:20	At original				A4	© Robert Clark Associates Ltd
-	Original	PC		RTFC	29.5.18					Drawing Number	1775/D5.1					Revision	-
Rev.	Description	App.	Chk.	Drn.	Date												