


SCALE



100 METRE

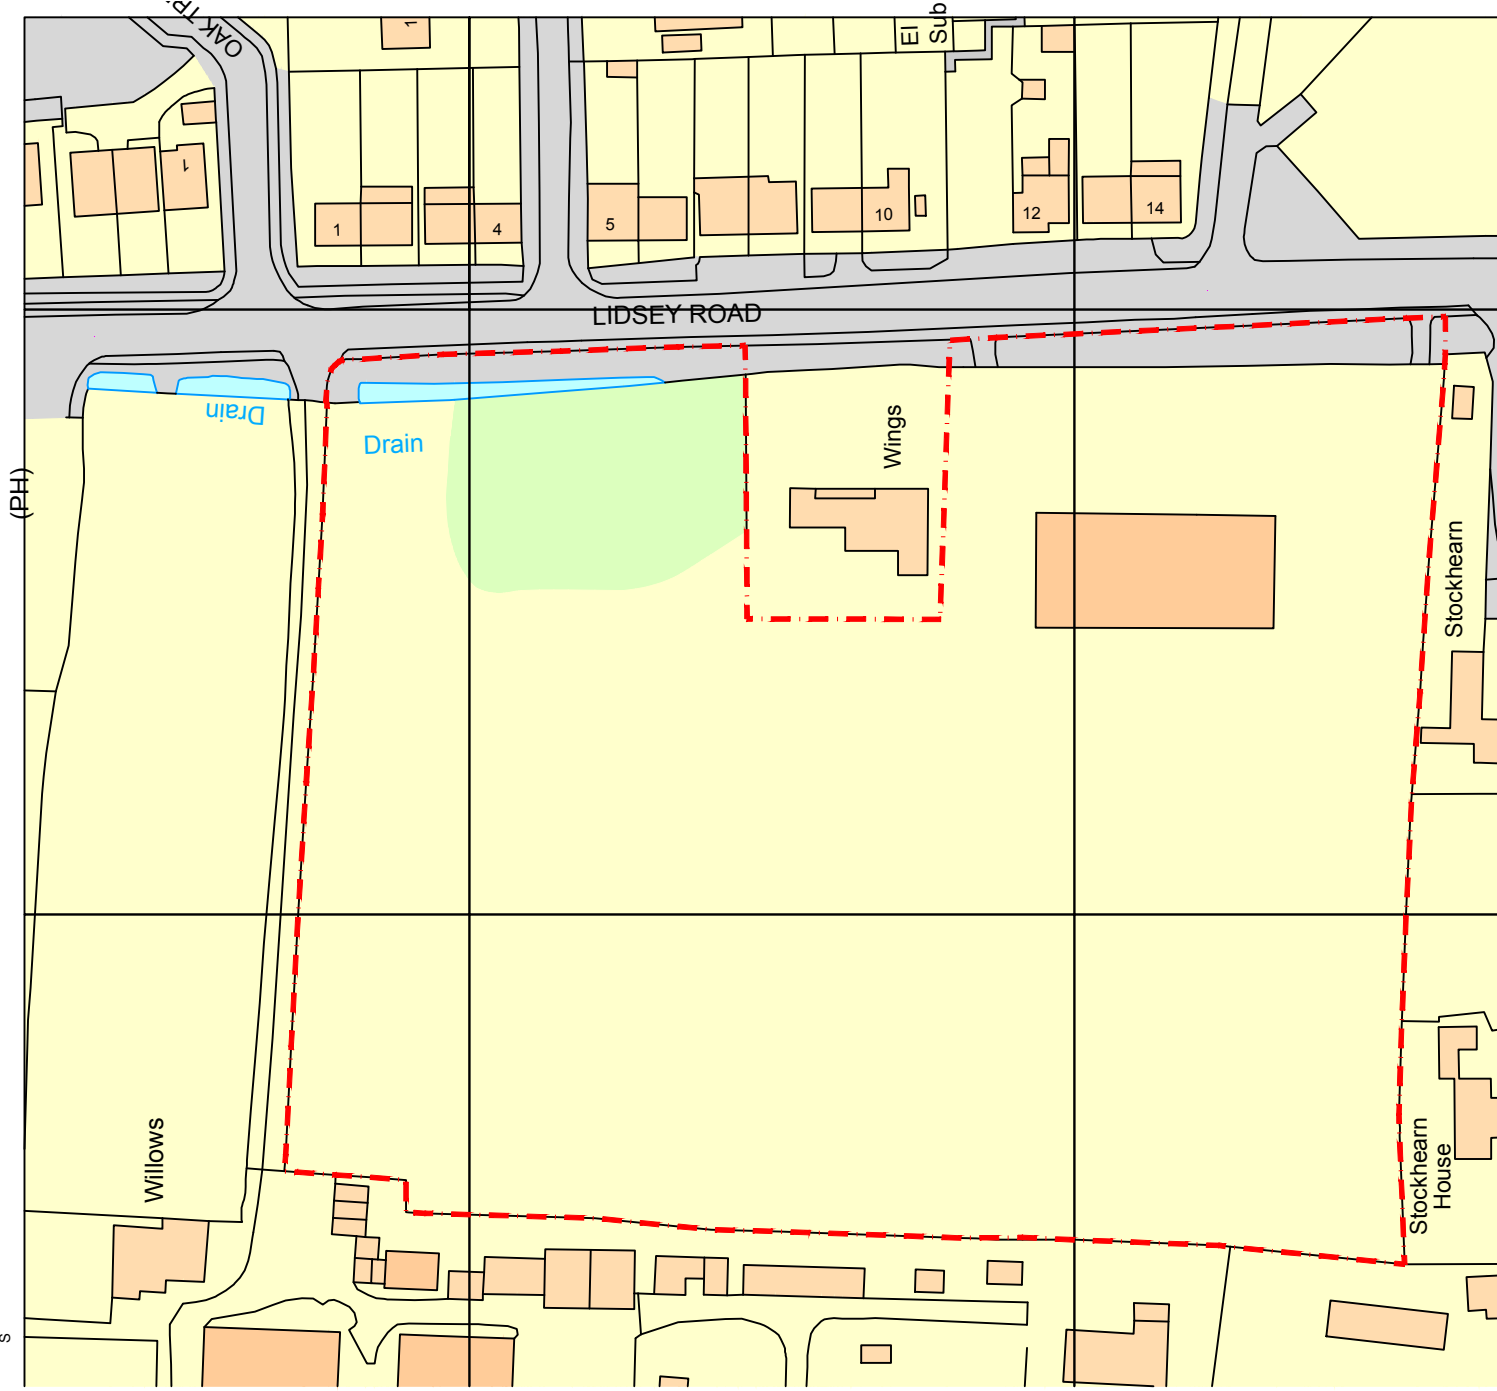

E-mail michael@admarchitects.co.uk
web site www.admarchitects.co.uk

REV. DATE REVISIONS

NOTES: 1. DO NOT SCALE FROM THIS DRAWING. 2. ALL DIMENSIONS AND LEVELS TO BE CHECKED ON SITE BEFORE CARRYING OUT WORK.
3. ALL DISCREPANCIES TO BE REPORTED TO THE ARCHITECT BEFORE CARRYING OUT WORK. 4. READ WITH OTHER CONTRACT DOCUMENTS 5. IF IN DOUBT ASK.
COPY RIGHT & OWNERSHIP OF THIS DRAWING AND THE DESIGN OF THE BUILDING SHOWN ON THIS DRAWING IS VESTED IN THE ARCHITECTS WHOSE PRIOR WRITTEN
CONSENT IS REQUIRED FOR ITS USE, REPRODUCTION OR FOR COPYING TO ANY THIRD PARTY. © COPYRIGHT - ALL RIGHTS RESERVED

PROJECT			WOODGATE HOUSING			CLIENT			MR KEET			
DRAWING TITLE			LOCATION MAP						COMPUTER FILE NAME		DWG.DWG	
LOCATION MAP									ORIGINAL SIZE OF THIS DRAWING IS A4			
									DRAWING NUMBER			
DRAWN		CHECKED DATE		SCALE - AS SCALE RODS		PROJECT NUMBER		ACTUAL DRAWING NUMBER		REVISION		
BD		MB APRIL '17		1:1250		1551		01		-		
TRINITY, STRETTON, CHICHESTER, WEST SUSSEX, PO18 0LA, UNITED KINGDOM. TEL. 01243 771166												