



ORIGINAL SIZE OF THIS DRAWING IS A1

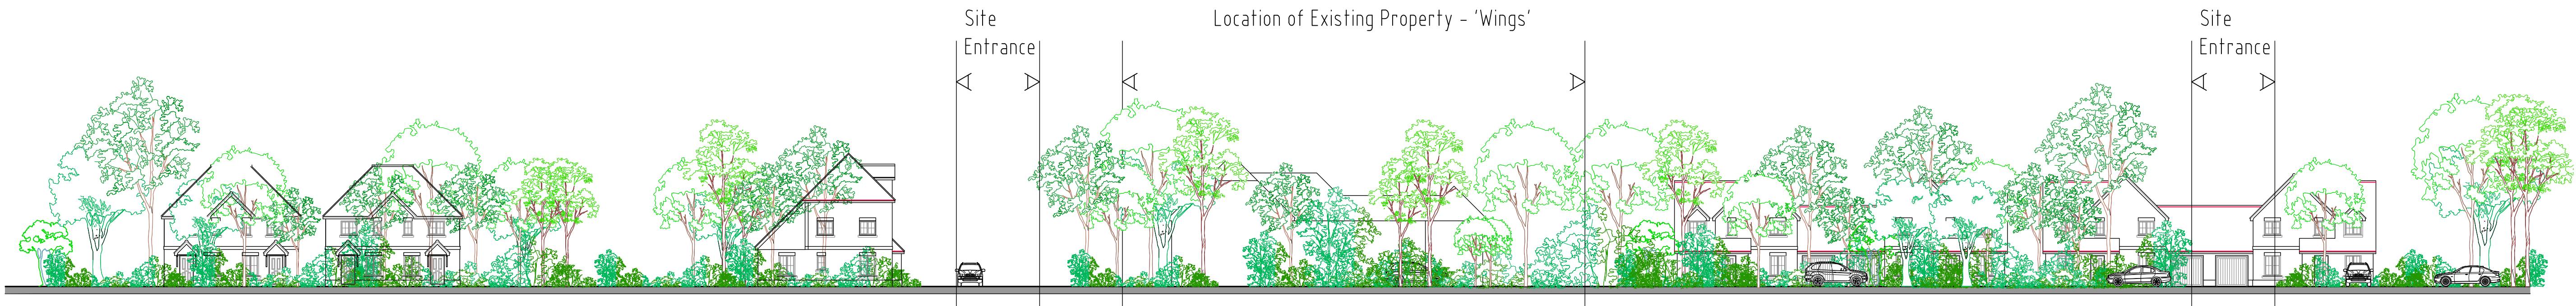

Street Elevation

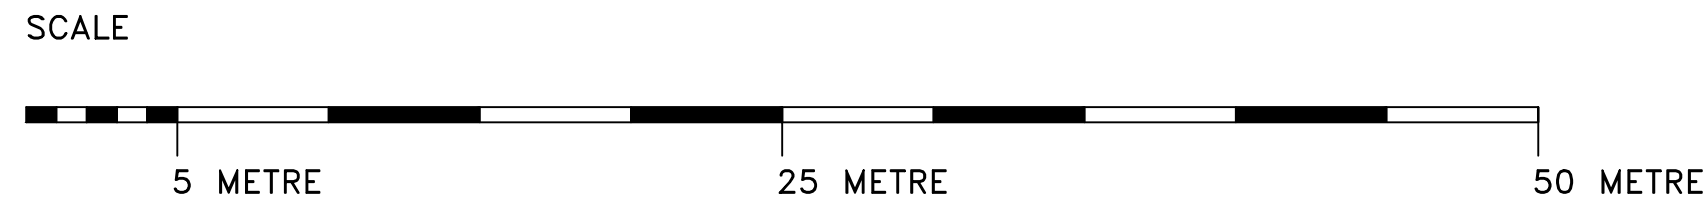

A 02.04.19 Access points illustrated.
REV. DATE REVISIONS
NOTES: 1. DO NOT SCALE FROM THIS DRAWING. 2. ALL DIMENSIONS AND LEVELS TO BE CHECKED ON SITE BEFORE CARRYING OUT WORK.
3. ALL DISCREPANCIES TO BE REPORTED TO THE ARCHITECT BEFORE CARRYING OUT WORK. 4. READ WITH OTHER CONTRACT DOCUMENTS 5. IF IN DOUBT ASK.
COPY RIGHT & OWNERSHIP OF THIS DRAWING AND THE DESIGN OF THE BUILDING SHOWN ON THIS DRAWING IS VESTED IN THE ARCHITECTS WHOSE PRIOR WRITTEN
CONSENT IS REQUIRED FOR ITS USE, REPRODUCTION OR FOR COPYING TO ANY THIRD PARTY.

E-mail info@admarchitects.co.uk
web site www.admarchitects.co.uk

PROJECT				CLIENT			
WOODGATE HOUSING				MR KEET			
DRAWING TITLE				COMPUTER FILE NAME DWG.DWG			
STREET ELEVATION AS PROPOSED				ORIGINAL SIZE OF THIS DRAWING IS A1			
				DRAWING NUMBER			
DRAWN	CHECKED	DATE	SCALE - AS SCALE RODS	PROJECT NUMBER	ACTUAL DRAWING NUMBER	REVISION	
DCH	MB	AUG 2017	1:250	1551	06	A	
TRINITY, STRETTON, CHICHESTER, WEST SUSSEX. PO18 0LA, UNITED KINGDOM.				TEL. 01243 771166			

ARCHITECTS
DESIGN
&
MANAGEMENT

© COPYRIGHT - ALL RIGHTS RESERVED

ARCHITECTS
DESIGN
&
MANAGEMENT

ADAM DISTRICT COUNCIL ALDERBURY