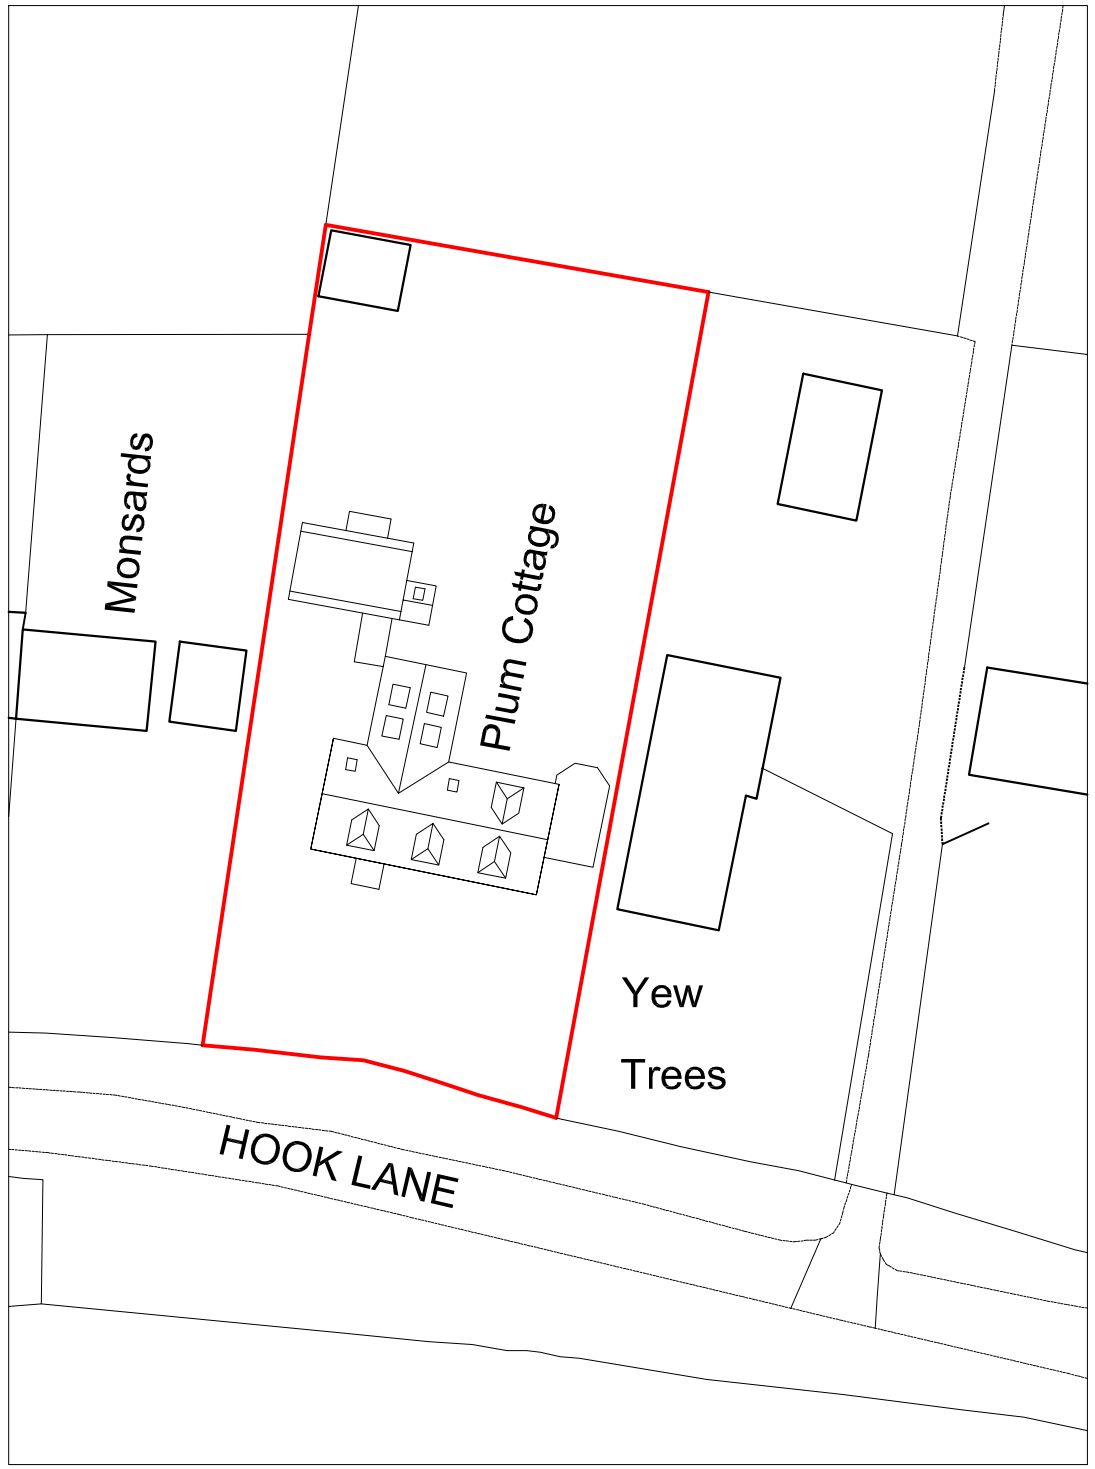

EXISTING ROOF PLAN

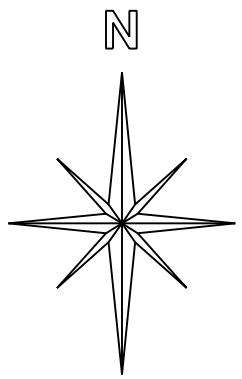

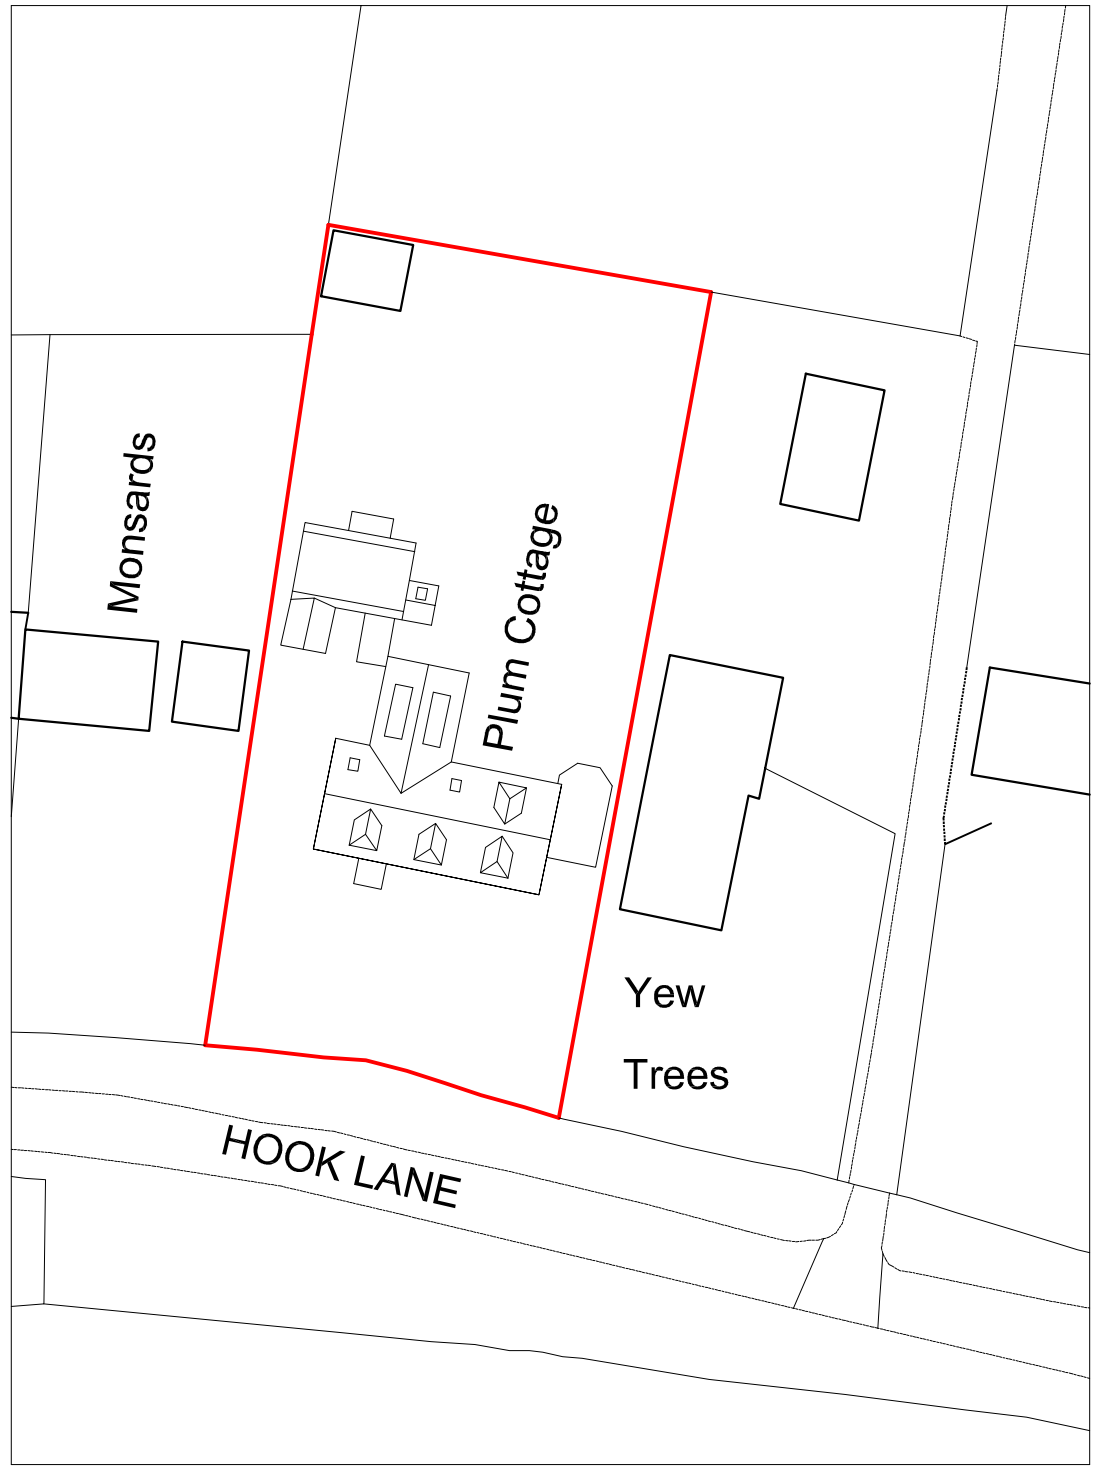

PROPOSED ROOF PLAN



SUSSEX BUILDING CONSULTANCY LIMITED

PLUM COTTAGE, HOOK LANE,
CHICHESTER, WEST SUSSEX.

SCALE - 1/500 REV - DATE - 17/03/2017

partner
LABC
3 NORTHCOTE ROAD
BOGNOR REGIS
PO21 5LZ
TEL/FAX - (01243) 861379

ARUN DISTRICT COUNCIL AL/33/17/HH