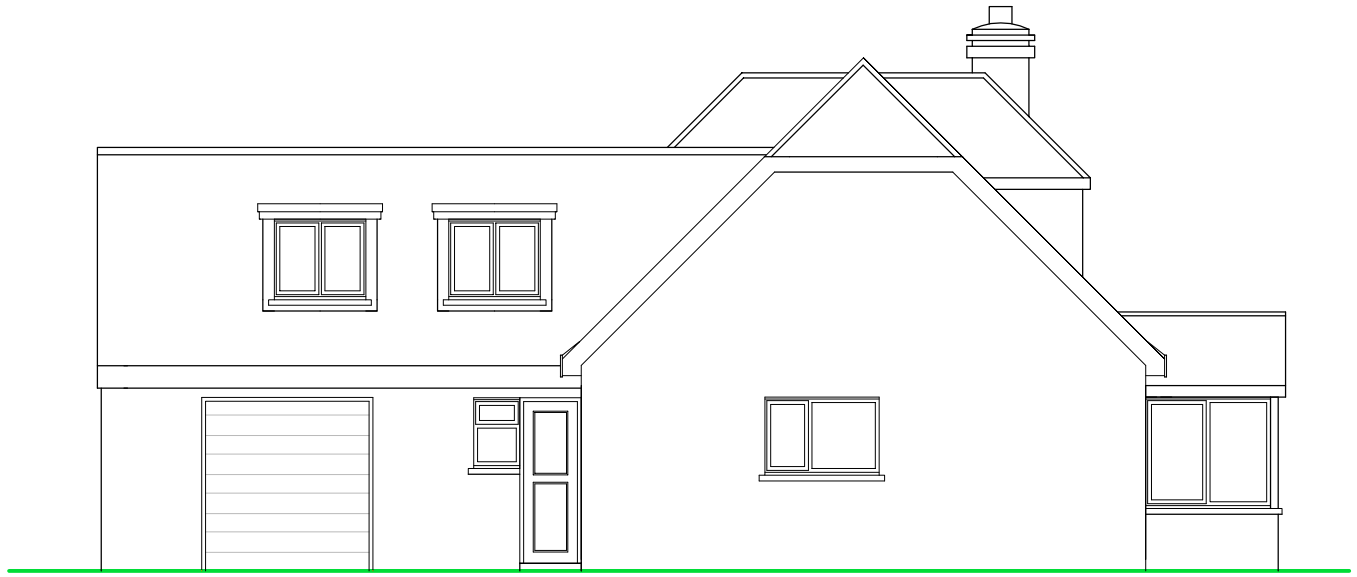

SIDE ELEVATION

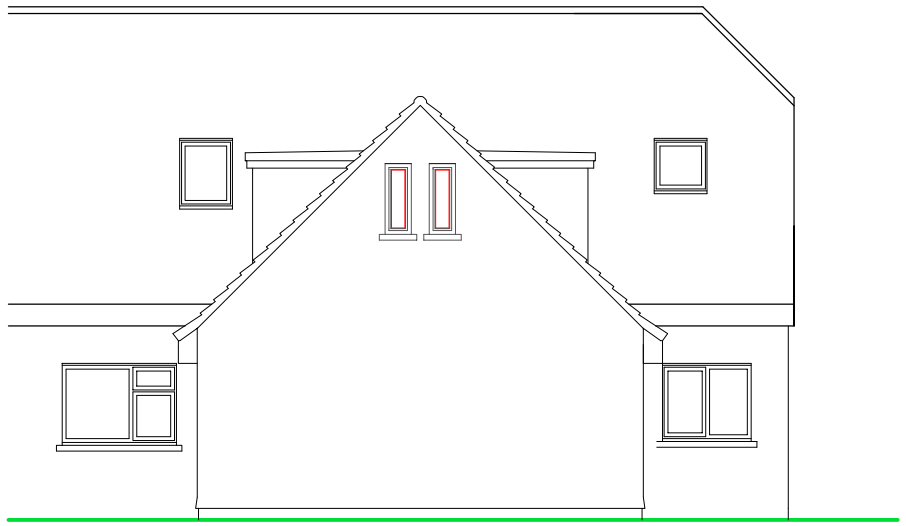

REAR ELEVATION

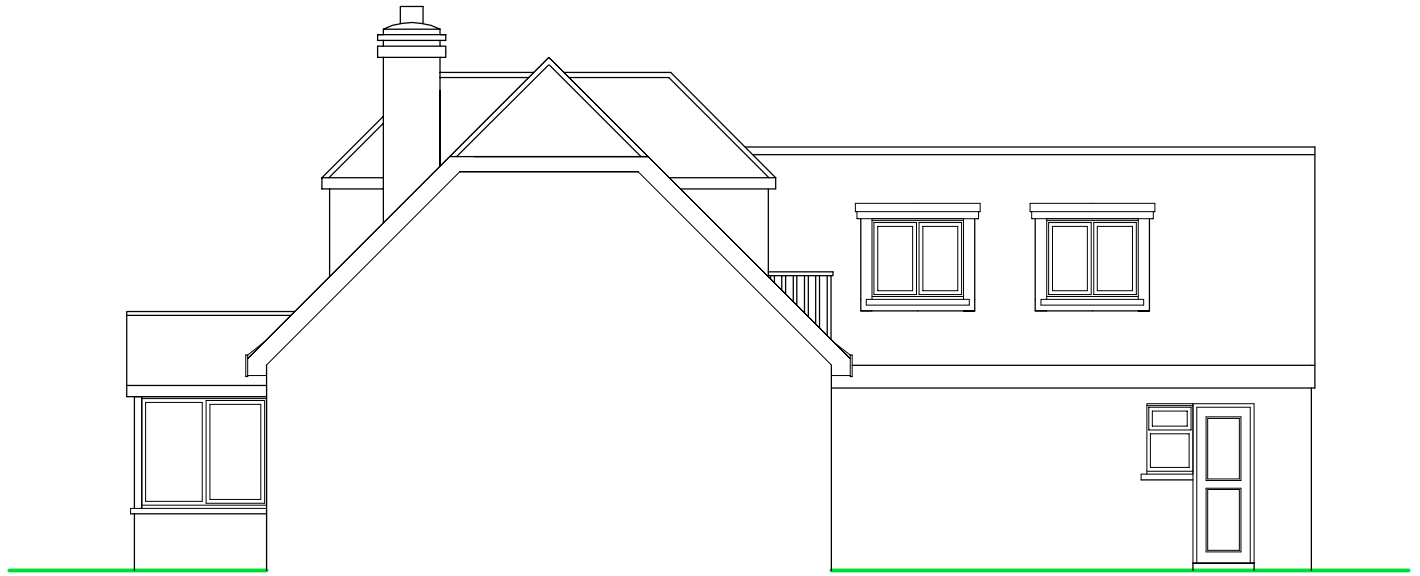

SIDE ELEVATION

NOTES

ROOF - Interlocking concrete tiles to pitched roof and felted flat roofing to dormers.

WALLS - Painted external quality render, plain concrete tile hanging to dormers.

WINDOWS/DOORS - White framed PVC double glazed units.

SCALE

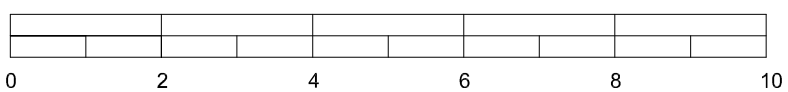

METRES

EXISTING ELEVATIONS

SUSSEX BUILDING CONSULTANCY LIMITED

PLUM COTTAGE, HOOK LANE,
ALDINGBOURNE, WEST SUSSEX.

SCALE - 1/100 REV - DATE - 09/03/2017

partner
LABC
3 NORTHCOTE ROAD
BOGNOR REGIS
PO21 5LZ
TEL - (01243) 861379

ARUN DISTRICT COUNCIL AL/33/17/HH