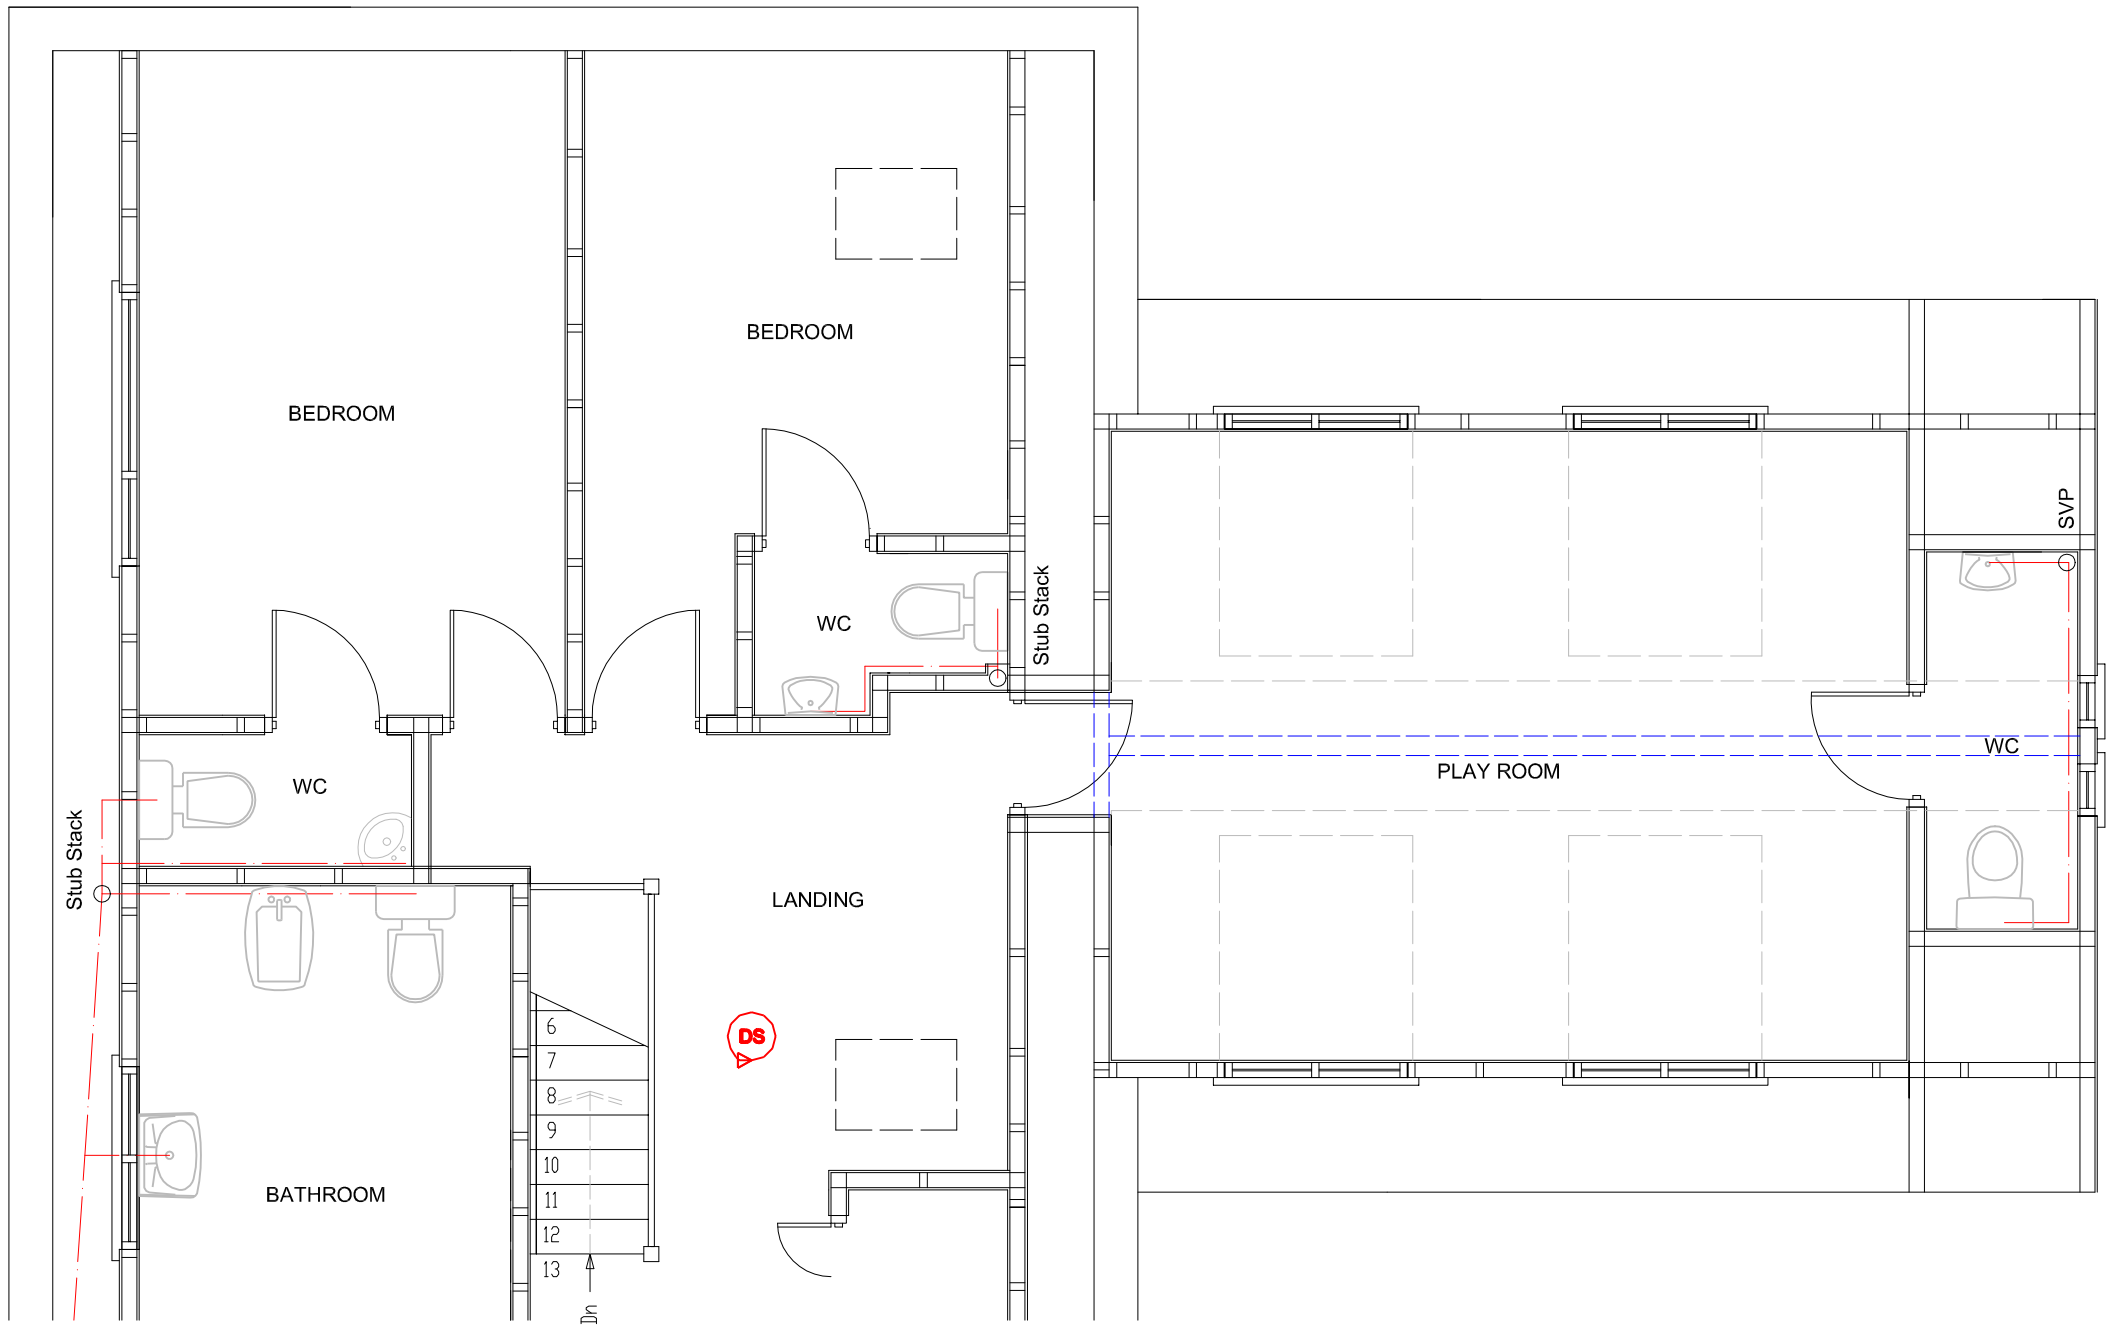

EXISTING FIRST FLOOR PLAN

SCALE 0 1 2 3 4 5 METRES

SUSSEX BUILDING CONSULTANCY LIMITED

PLUM COTTAGE, HOOK LANE,
ALDINGBOURNE, WEST SUSSEX.

SCALE - 1/50 REV - A DATE - 09/03/2017

partner LABC
3 NORTHCOTE ROAD
BOGNOR REGIS
PO21 5LZ
TEL/FAX - (01243) 861379

ARUN DISTRICT COUNCIL AL/33/17/HH