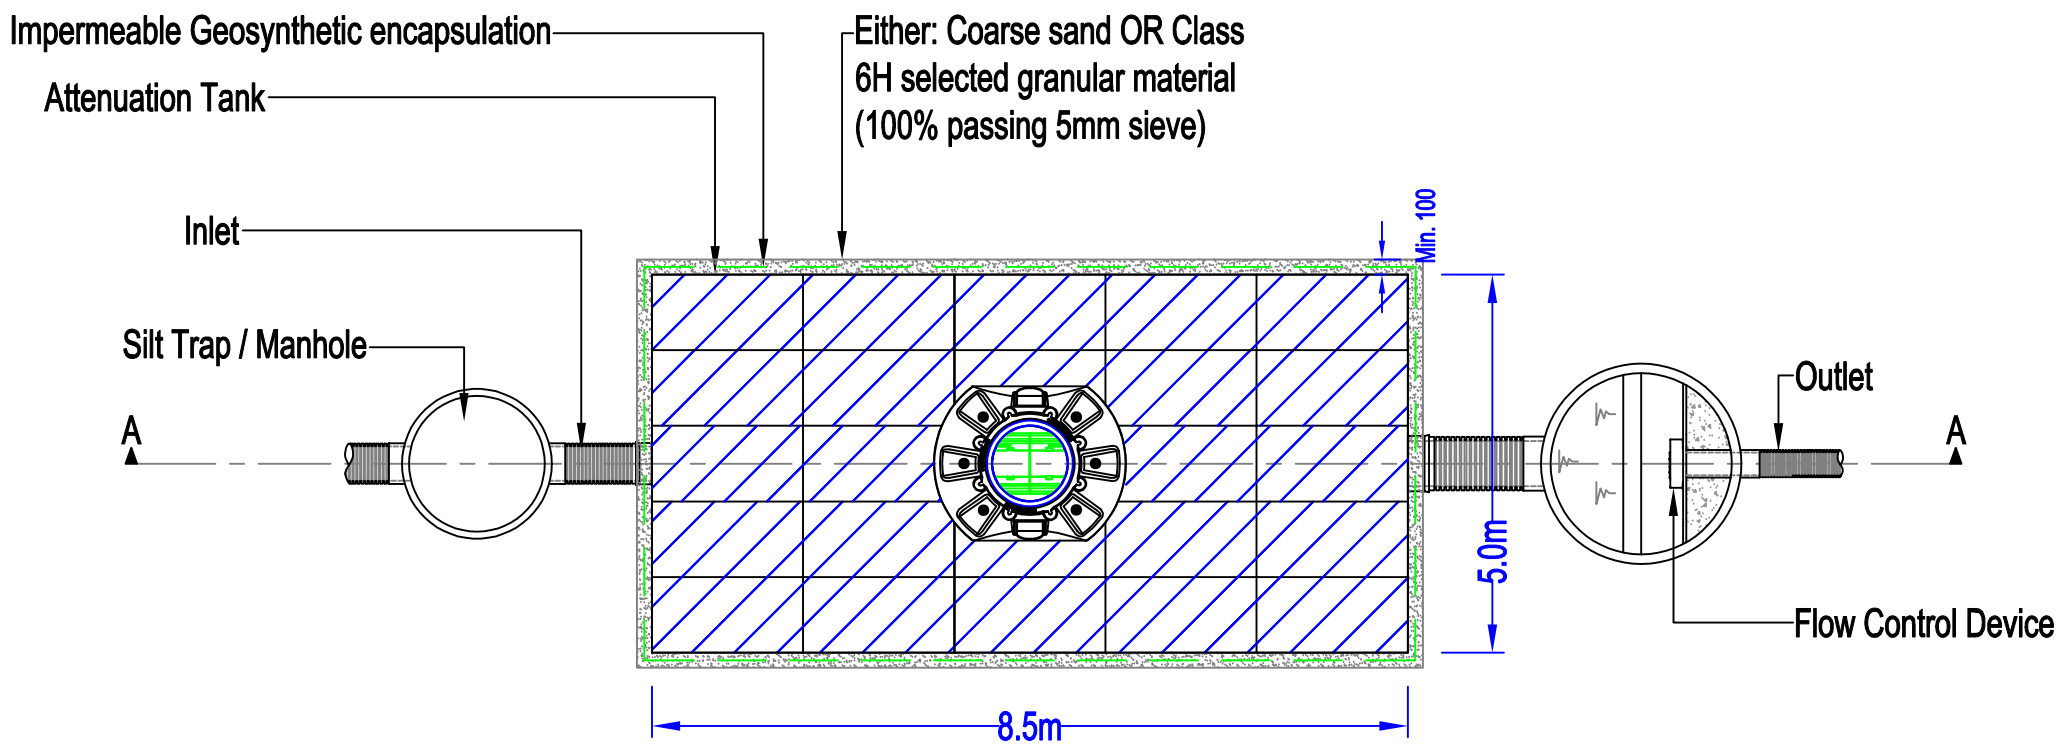

TYPICAL ATTENUATION TANK PLAN

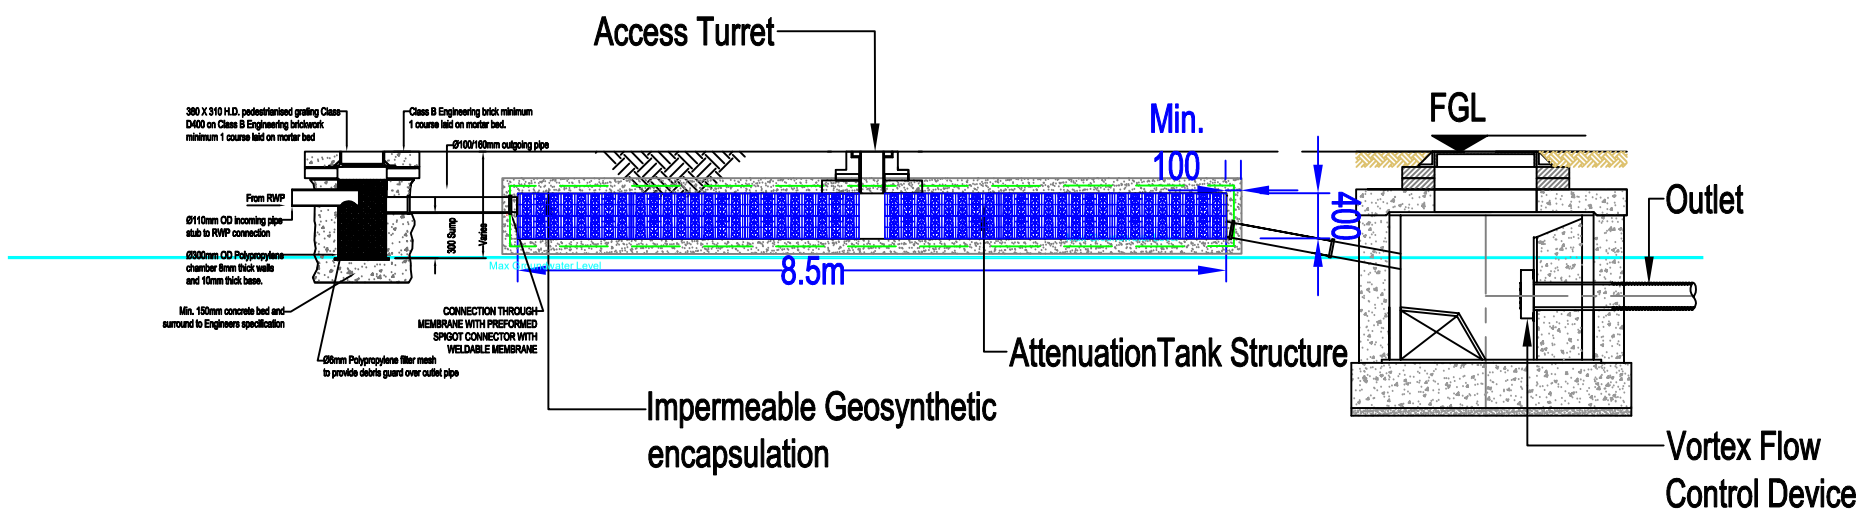

SECTION A-A

NOTES

REV	DATE	DESCRIPTION	BY	APP
REVISION / STATUS				

CivilWeb Consulting Engineers Ltd

TITLE

Giles Vos
Stanwick, Westergate
Attenuation Tank Detail

S Webster
CEng, M.I.C.E.
DIRECTOR

PREPARED BY	SW	CHECKED BY	SW
DATE	10/02/2021	DATE	10/02/2021
SCALE	1:50	CLIENT REF	X
DWG No.	2021_P0137_001	REVISION	2
			A3

ALTHOUGH ALL CARE AND ATTENTION IS TAKEN TO ENSURE THAT THE INFORMATION GIVEN ON THIS DRAWING IS ACCURATE, CIVILWEB SPREADSHEETS MAKES NO WARRANTY AS TO ITS ACCURACY AND WILL NOT ACCEPT RESPONSIBILITY, HOWSOEVER ARISING, FOR ANY ERRORS OR OMISSIONS OR FOR ANY CONSEQUENCES RESULTING THEREFROM.

COPYRIGHT © CivilWeb Consulting Engineers Ltd