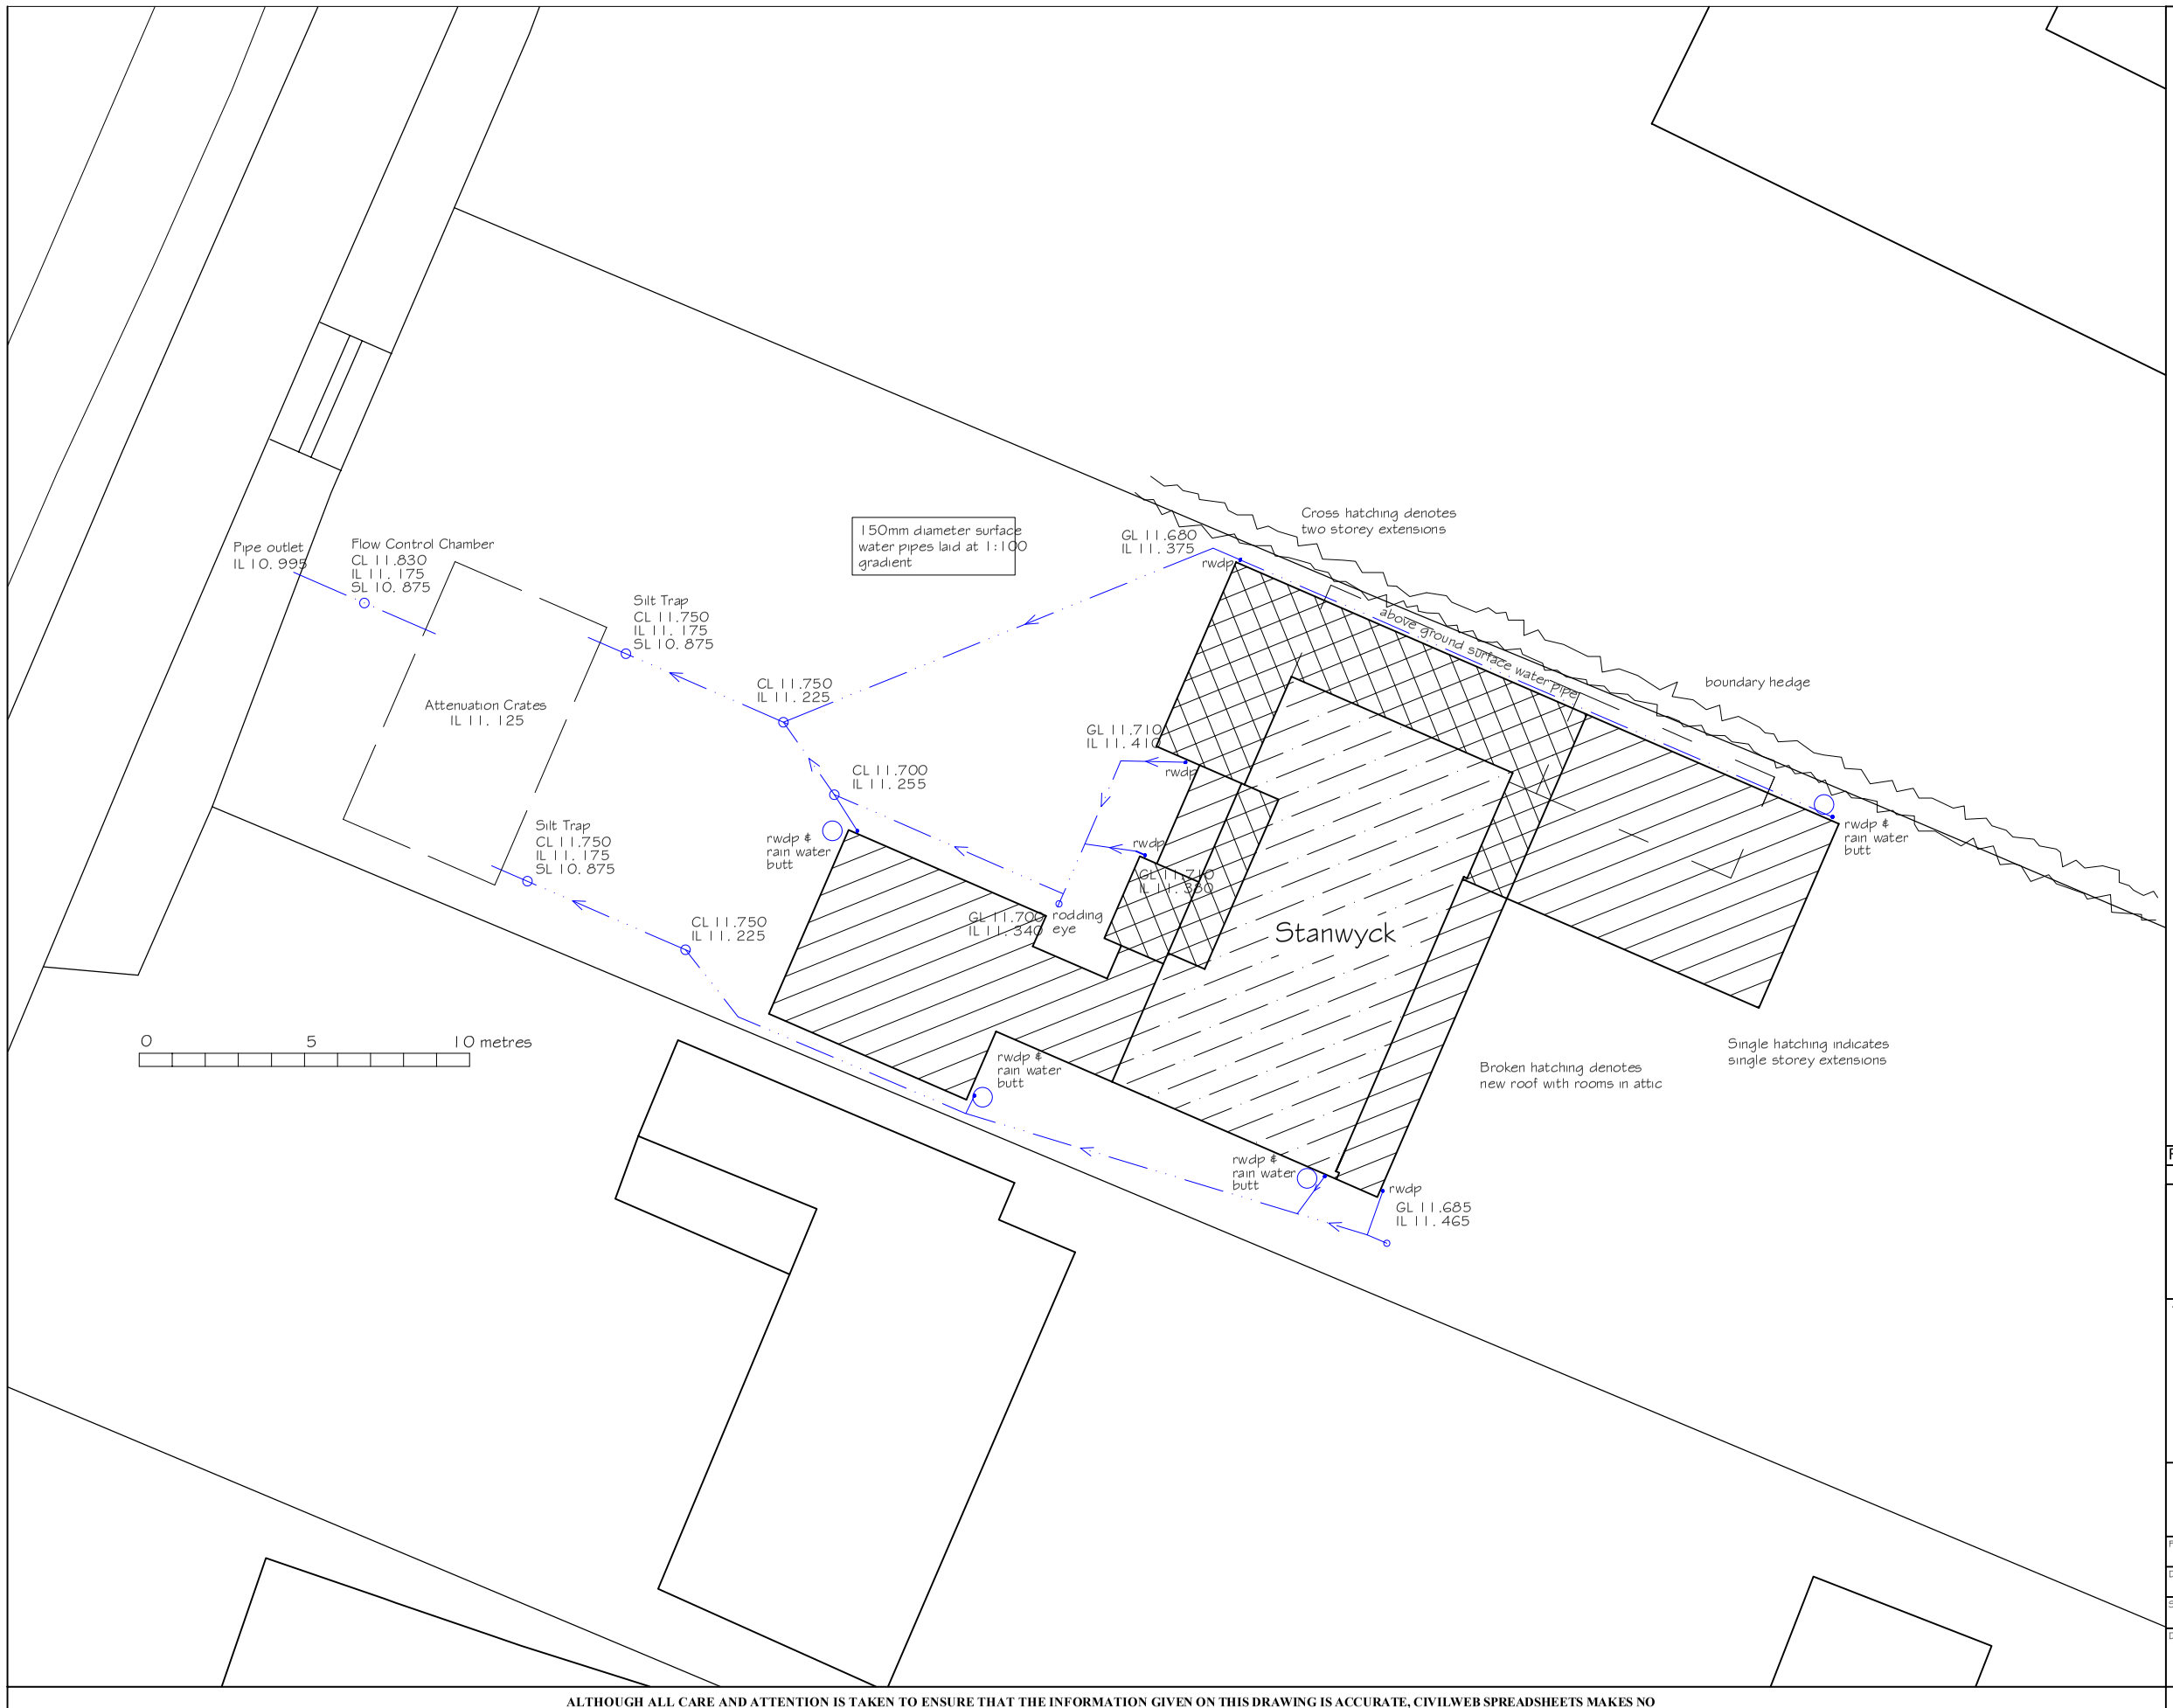

NOTES

All drainage pipes to be twinwall HDPE drainage pipes

REV	DATE	DESCRIPTION	BY	APP

REVISION / STATUS

CivilWeb Consulting Engineers Ltd

TITLE

Giles Vos
Stanwick, Westergate
Drainage Layout Drawing

S Webster
CEng, M.I.C.E.
DIRECTOR

PREPARED BY	CHECKED BY
SW	SW
DATE 21/07/2021	DATE 21/07/2021
SCALE 1:200	CLIENT REF X
DWG No. 2021_P0137_002	REVISION 6
	A3

ALTHOUGH ALL CARE AND ATTENTION IS TAKEN TO ENSURE THAT THE INFORMATION GIVEN ON THIS DRAWING IS ACCURATE, CIVILWEB SPREADSHEETS MAKES NO WARRANTY AS TO ITS ACCURACY AND WILL NOT ACCEPT RESPONSIBILITY, HOWSOEVER ARISING, FOR ANY ERRORS OR OMISSIONS OR FOR ANY CONSEQUENCES RESULTING THEREFROM.

COPYRIGHT © CivilWeb Consulting Engineers Ltd