



Boundary.

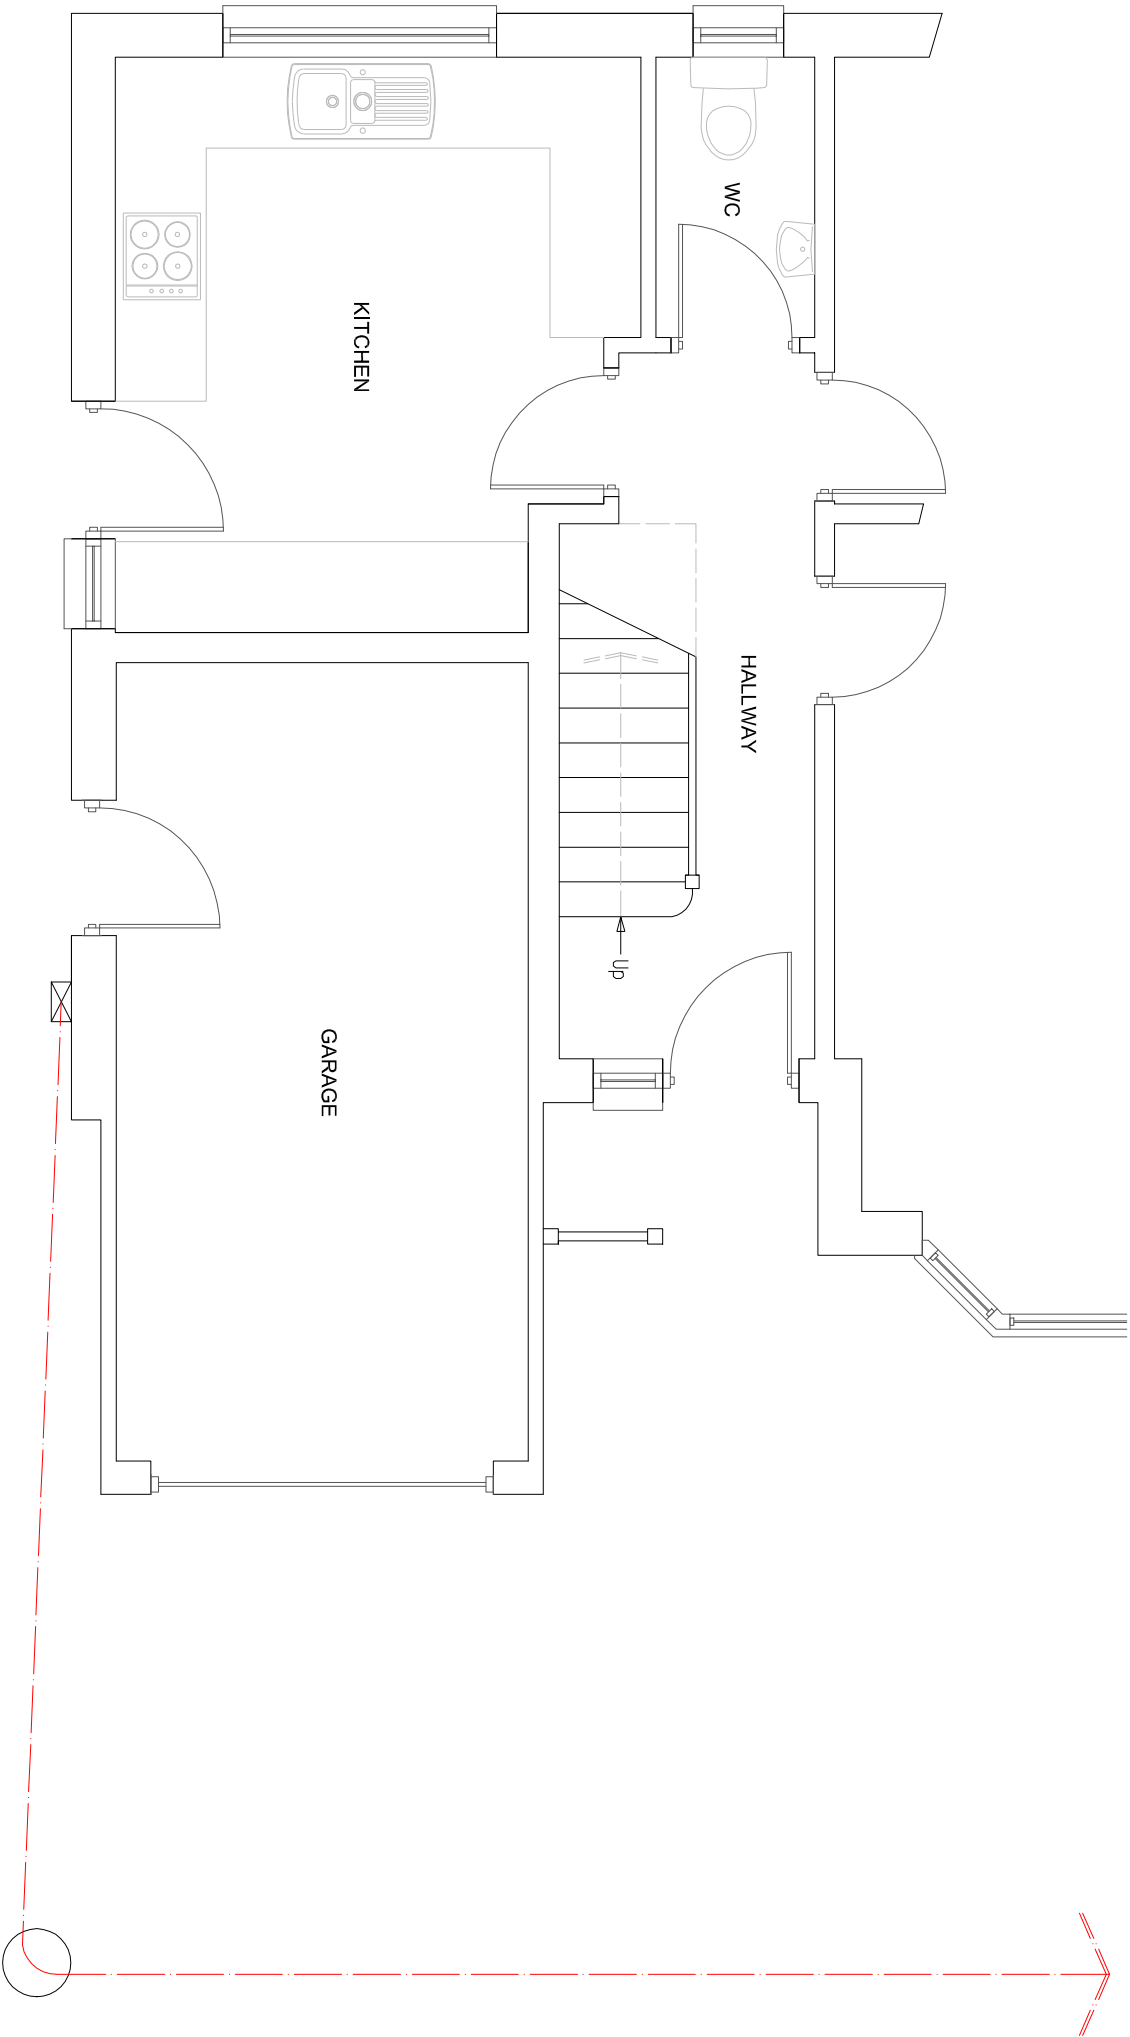

EXISTING GROUND FLOOR PLAN

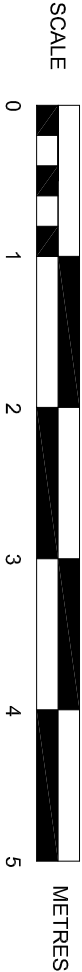

SUSSEX BUILDING CONSULTANCY LIMITED	
2 THE CORNFIELDS, WESTERGATE, CHICHESTER, WEST SUSSEX.	
SCALE - 1/50 REV - DATE - 17/03/2018	
 partner LABC	3 NORTHCOTE ROAD BOSSING NEGS PO21 3LZ TEL/FAX - (01243) 861379