



Boundary.

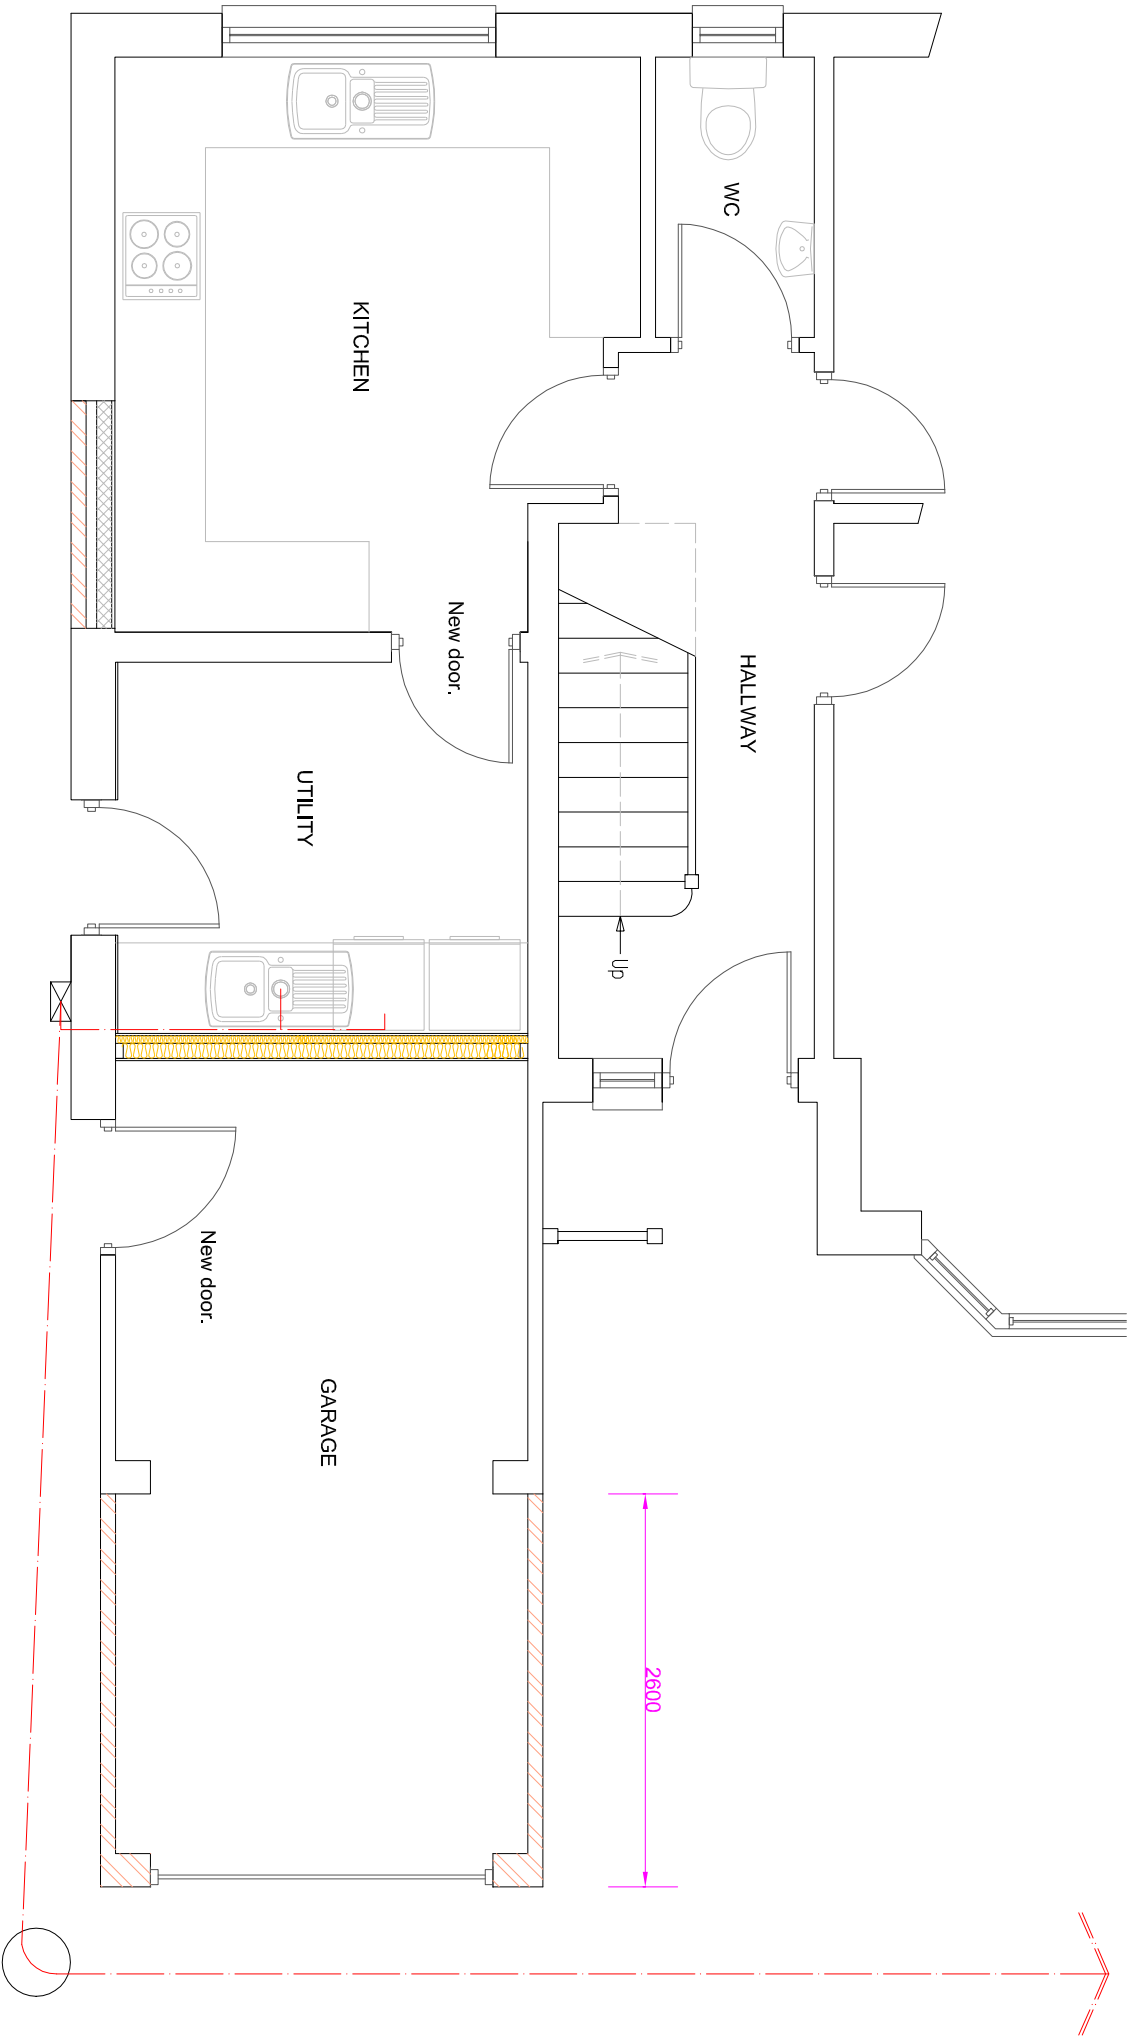

PROPOSED GROUND FLOOR PLAN

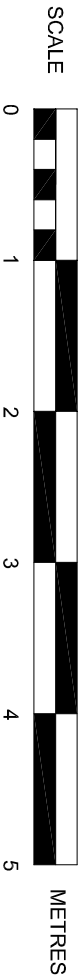

SUSSEX BUILDING CONSULTANCY LIMITED	
2 THE CORNFIELDS, WESTERGATE, CHICHESTER, WEST SUSSEX.	
SCALE - 1/50 REV - A DATE - 20/03/2018	
 LABC partner	3 NORTHCOTE ROAD BOGNOR REGIS TEL/FAX - (01243) 861379