

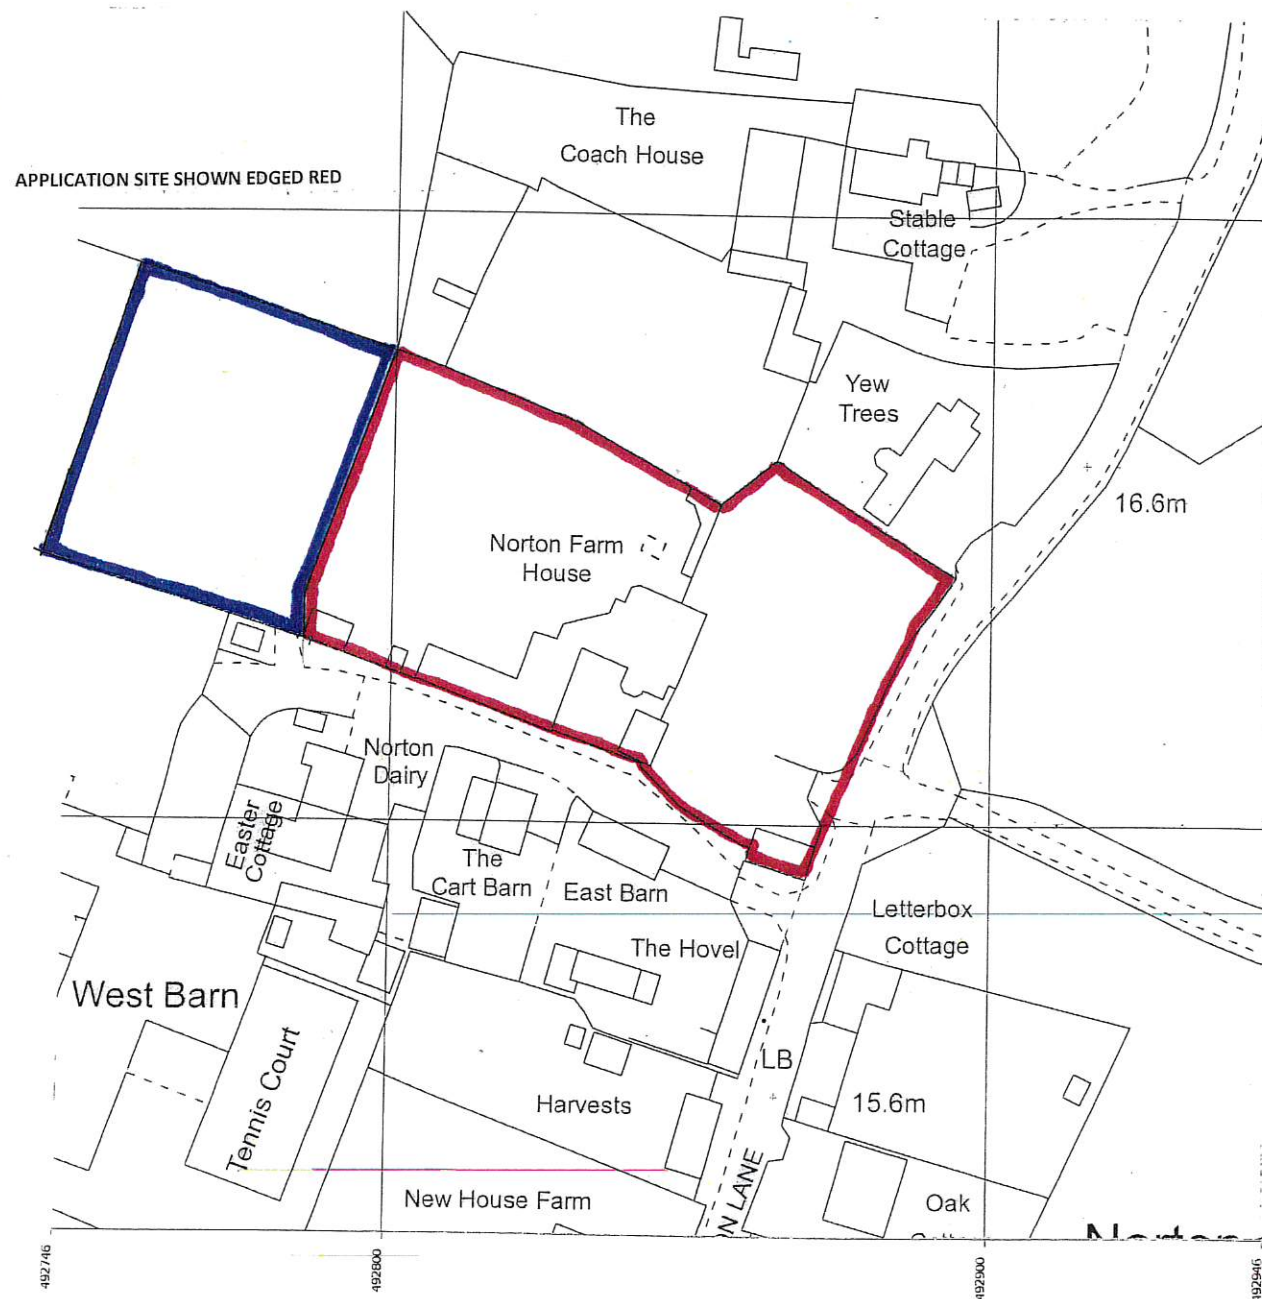


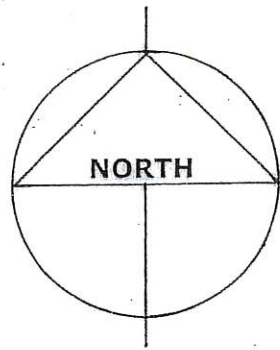

Produced 31 Dec 2019 from the Ordnance Survey MasterMap (Topography) Database and incorporating surveyed revision available at this date.



The representation of a road, track or path is no evidence of a right of way. The representation of features as lines is no evidence of a property boundary.

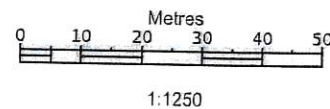

Supplied by: Stanfords 31 Dec 2019
Licence: © Crown Copyright and
database rights 2019 OS100035409
Order Licence Reference: OI1371235
Centre coordinates: 492846 106533



Norton Farm House, Norton Ln, Norton,
Chichester
PO20 3NH

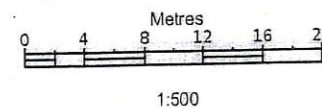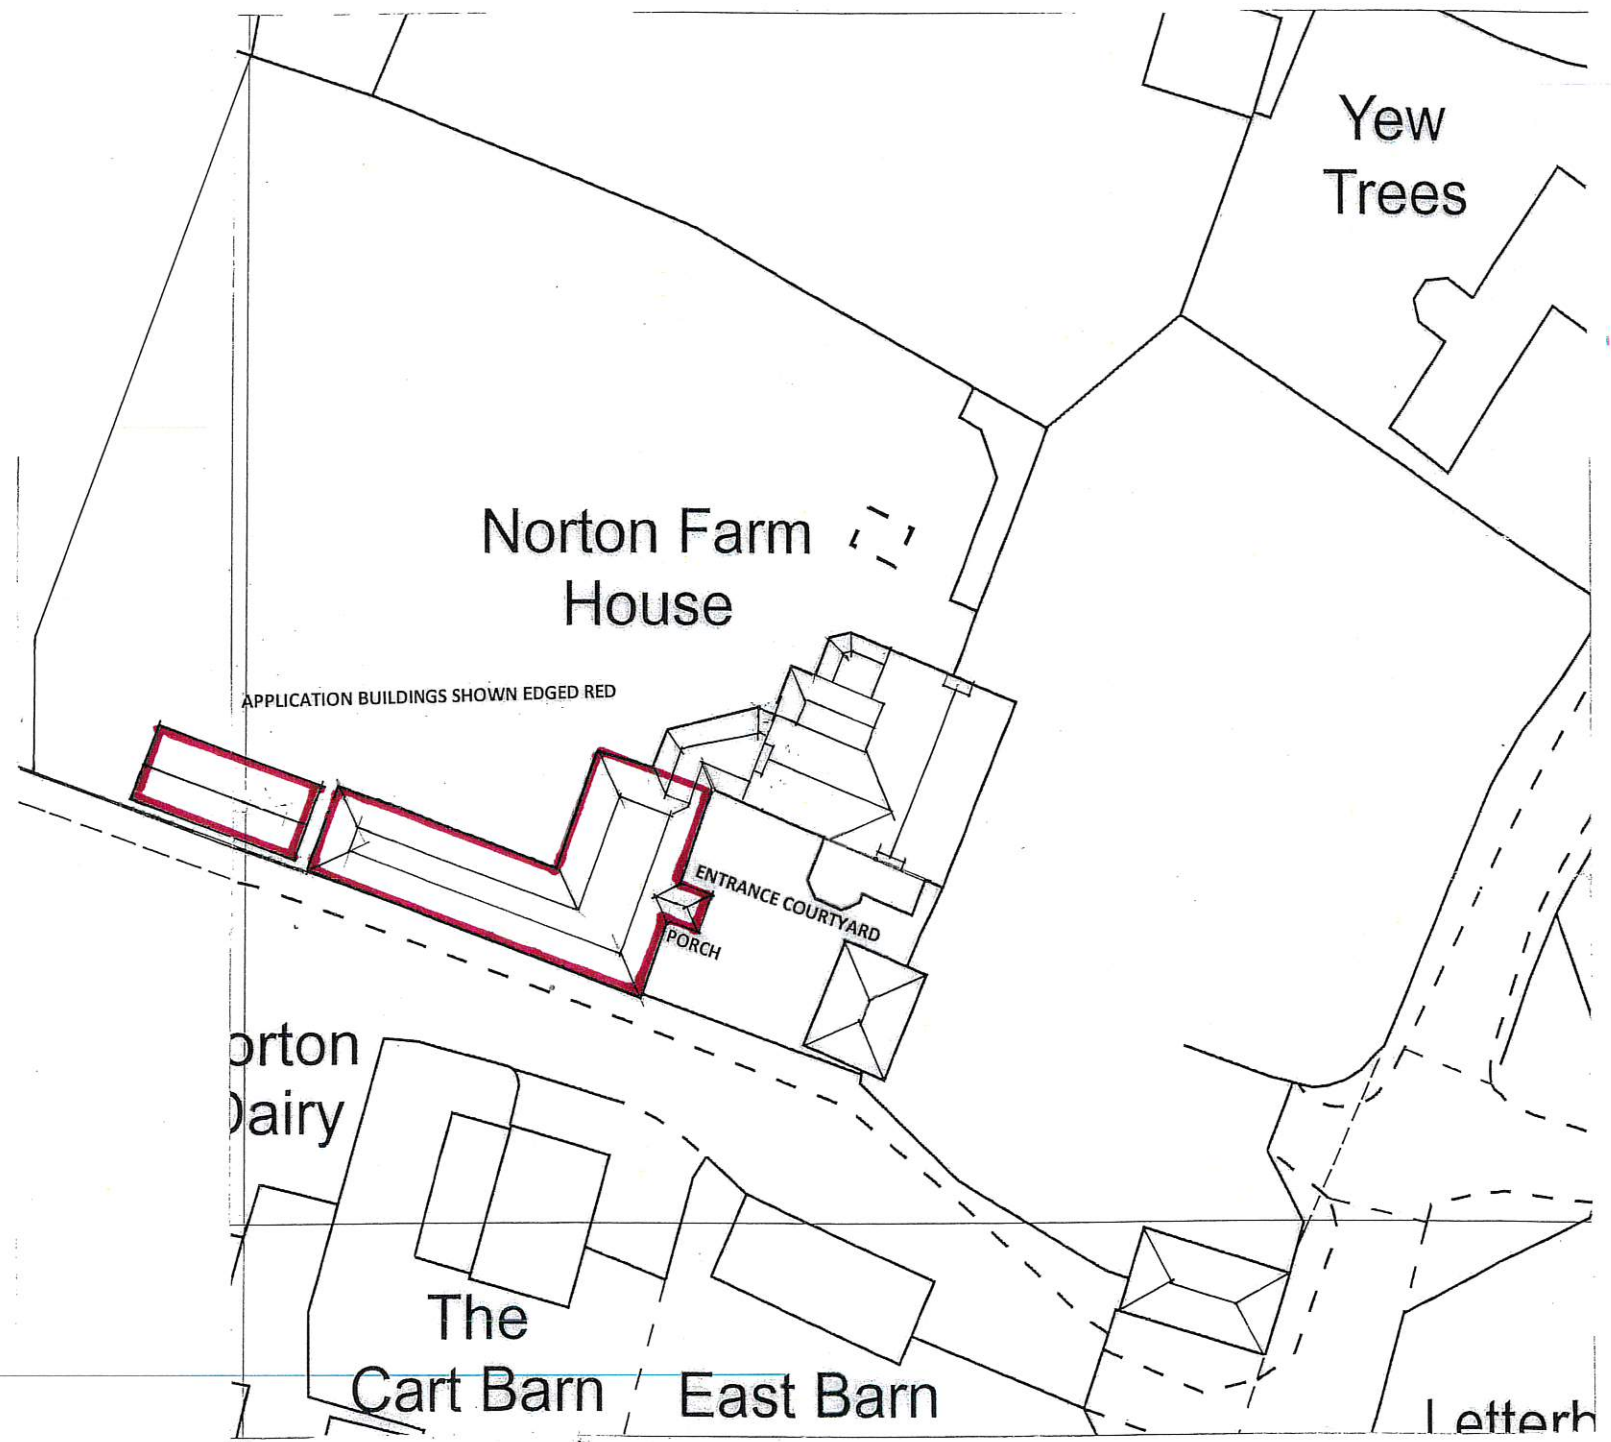

Supplied by: Stanfords 31 Dec 2019
Licence: © Crown Copyright and
database rights 2019 OS100035409
Order Licence Reference: OI1371236
Centre coordinates: 492846 106533

DAVID BENNETT ARCHITECTS
THE OLD COTTAGE
10 VICARAGE LANE, FELPHAM
WEST SUSSEX PO22 7EA
01243 866279 and 07932 757144
Email: davidkbennett47@gmail.com

CLIENT

MR AND MRS R HOMER

PROJECT

**ALTERATIONS TO NORTON FARMHOUSE TO
FORM SEPARATE DWELLING**

DRAWING TITLE

LOCATION PLAN AND BLOCK PLAN

SCALE

1/1250 at A3 and 1/500 at A3

REFERENCE

11913.01