
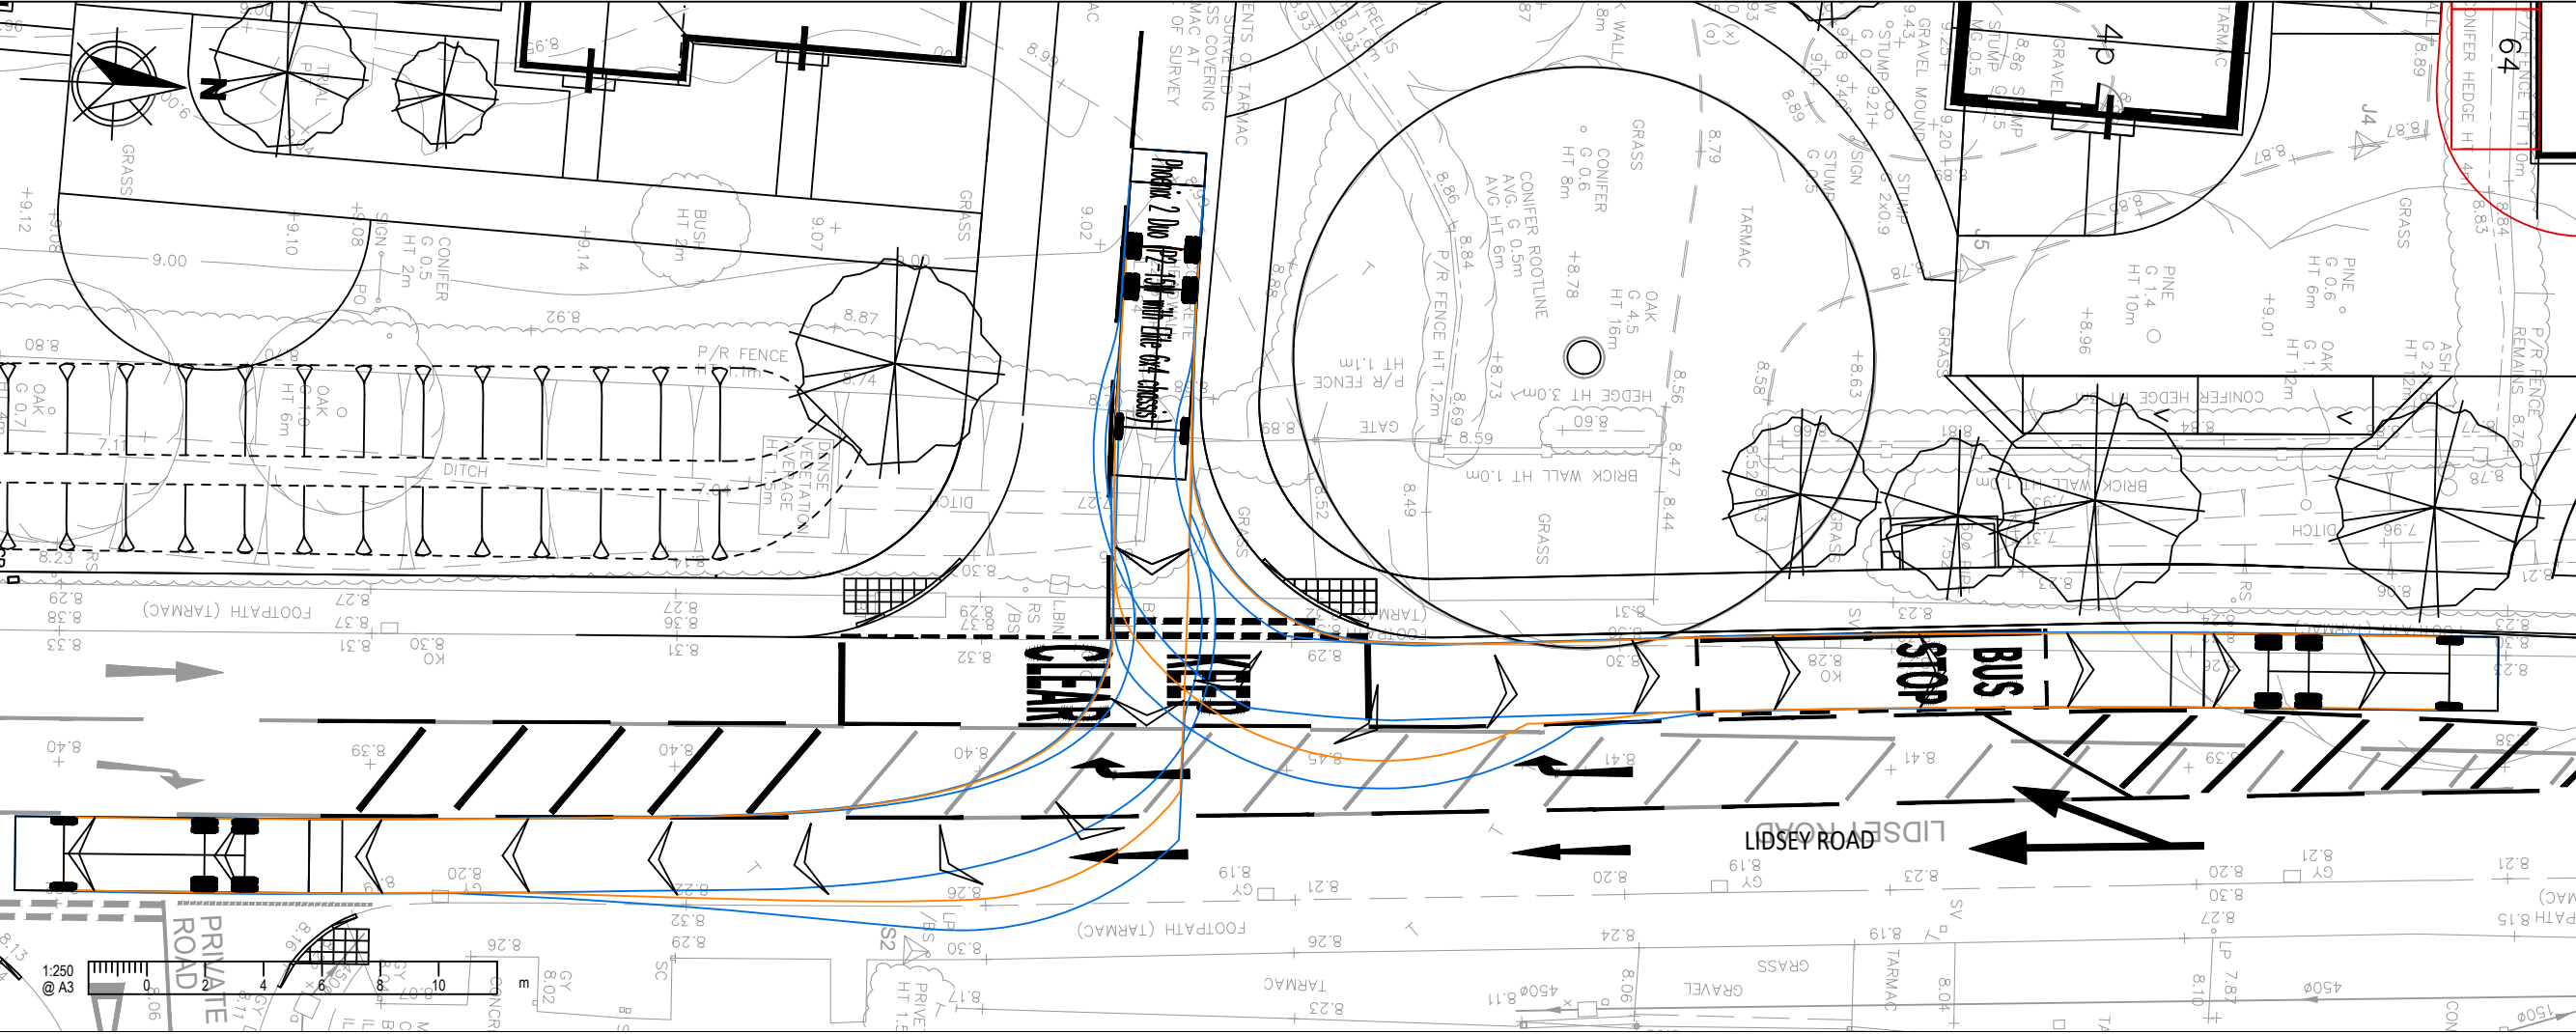


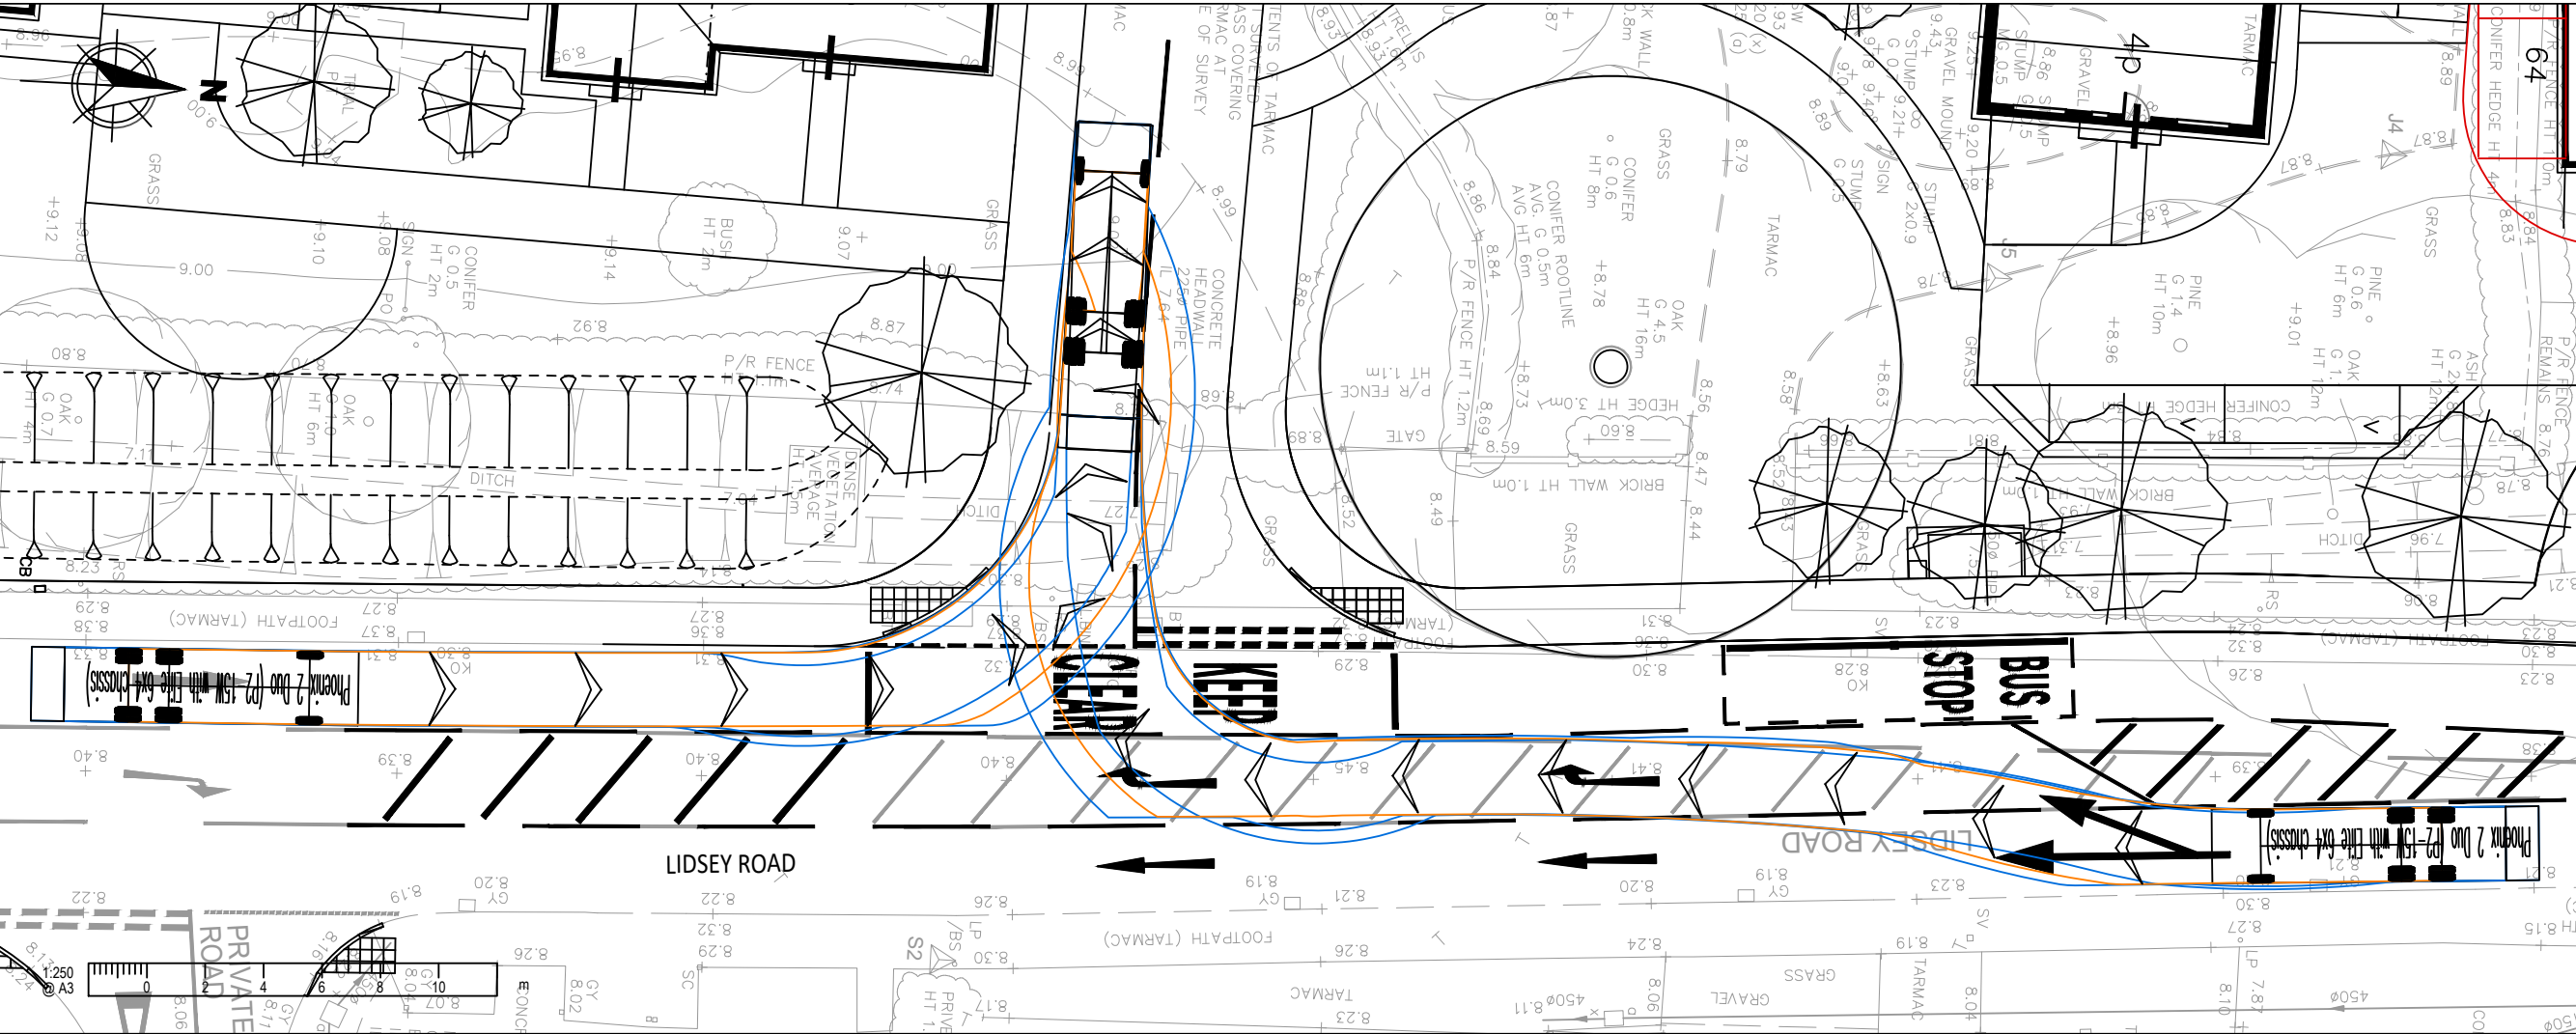

NOTES

1. This drawing is to be read in conjunction with all other Bright Plan drawings, and with all relevant Architect's and Engineer's drawings and specification. Any discrepancies found are to be reported immediately to the Engineer.

2. Bright Plan accepts no responsibility for inaccuracies in data provided by third parties such as topographic surveys or Ordnance Survey mapping.

3. Do not scale, work to figured dimensions only. All dimensions are in millimeters unless noted otherwise and all levels are in metres from the topographic survey datum.

4. Any information given regarding existing underground services is given in good faith after consultation with the relevant authority, however accuracy is not certain.

LEGEND

Existing Road Markings

Swept Path

Wheel Track

Over Swing

Phoenix 2 Duo (P2-15W with Elite 6x4 chassis)

Overall Length 11.200m

Overall Width 2.530m

Overall Body Height 3.751m

Min Body Ground Clearance 0.304m

Track Width 2.500m

Lock to lock time 4.00s

Kerb to Kerb Turning Radius 9.500m

Revised Layout 31/03/2022

Revised Layout 11/05/2021

Revised Layout 21/01/2021

Revised Layout 19/01/2021

Revised Layout 01/06/2020

Revised Layout 20/04/2020

Revised Layout and Bank 13/03/2020

RSA Changes 09/03/2020

Layout Update 21/02/2020

Layout Update 24/01/2020

Original Issue 17/01/2020

Amendments

Date

BRIGHT PLAN

Transport Planning and Civil Engineering Consultants

2 West Barn, Norton Lane, Chichester, West Sussex PO20 3AF

Tel: 01243 210418 Email: enquiries@bpcivils.co.uk

www.bpcivils.co.uk

Drawing Status FINAL

Client Thakeham Client

Project Wings Nursery, Woodgate Chichester

Drawing Title Refuse Vehicle Swept Path Analysis

Scale 1:250

Date May 21

Drawn By SMO

Checked ALB

Drawing No. 2019-6115-002

Rev. J

ARUN DISTRICT COUNCIL