
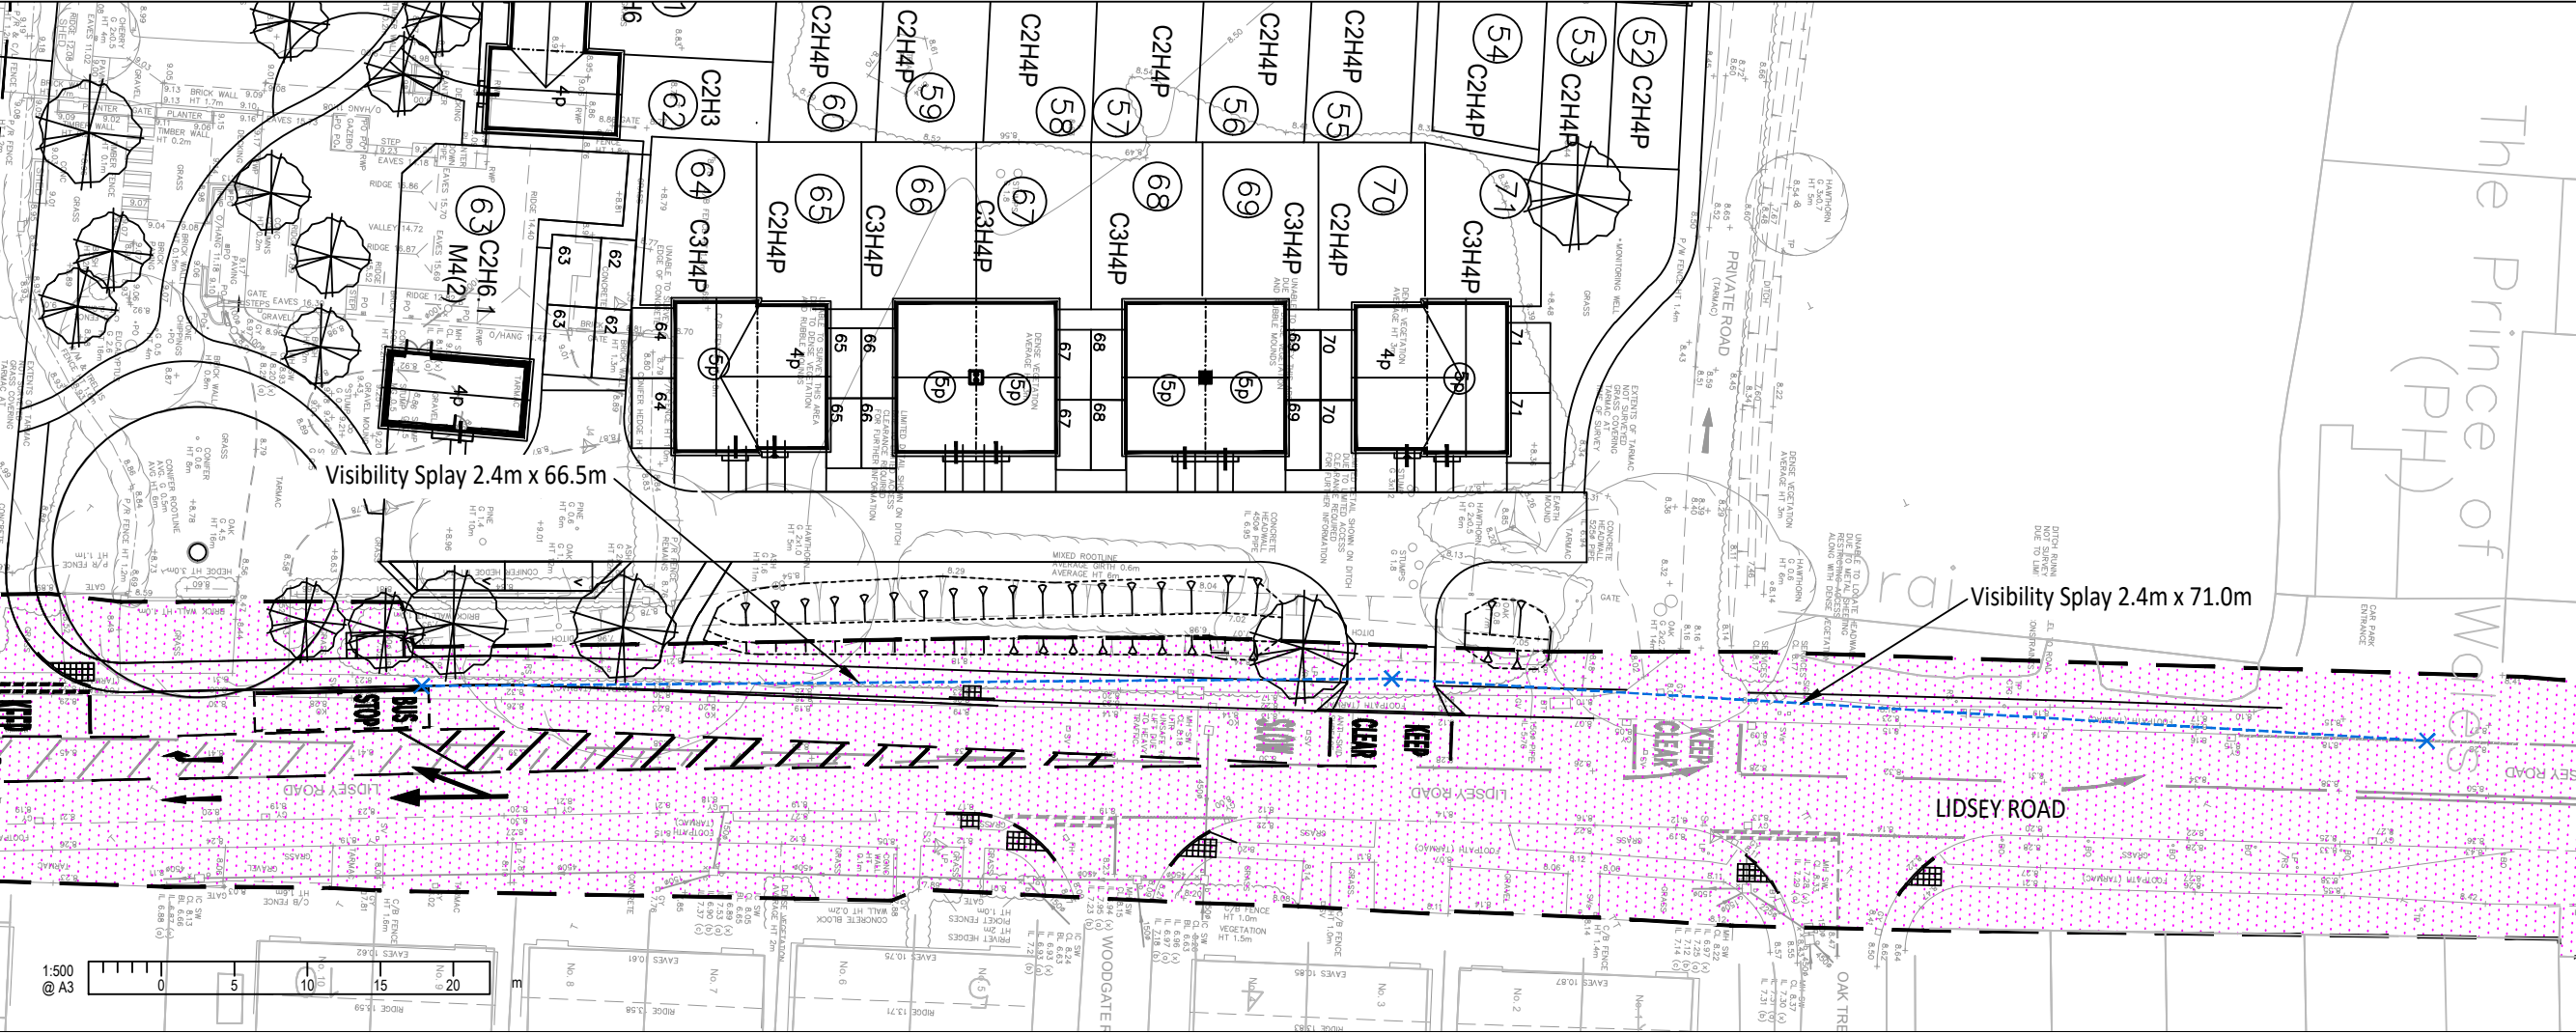


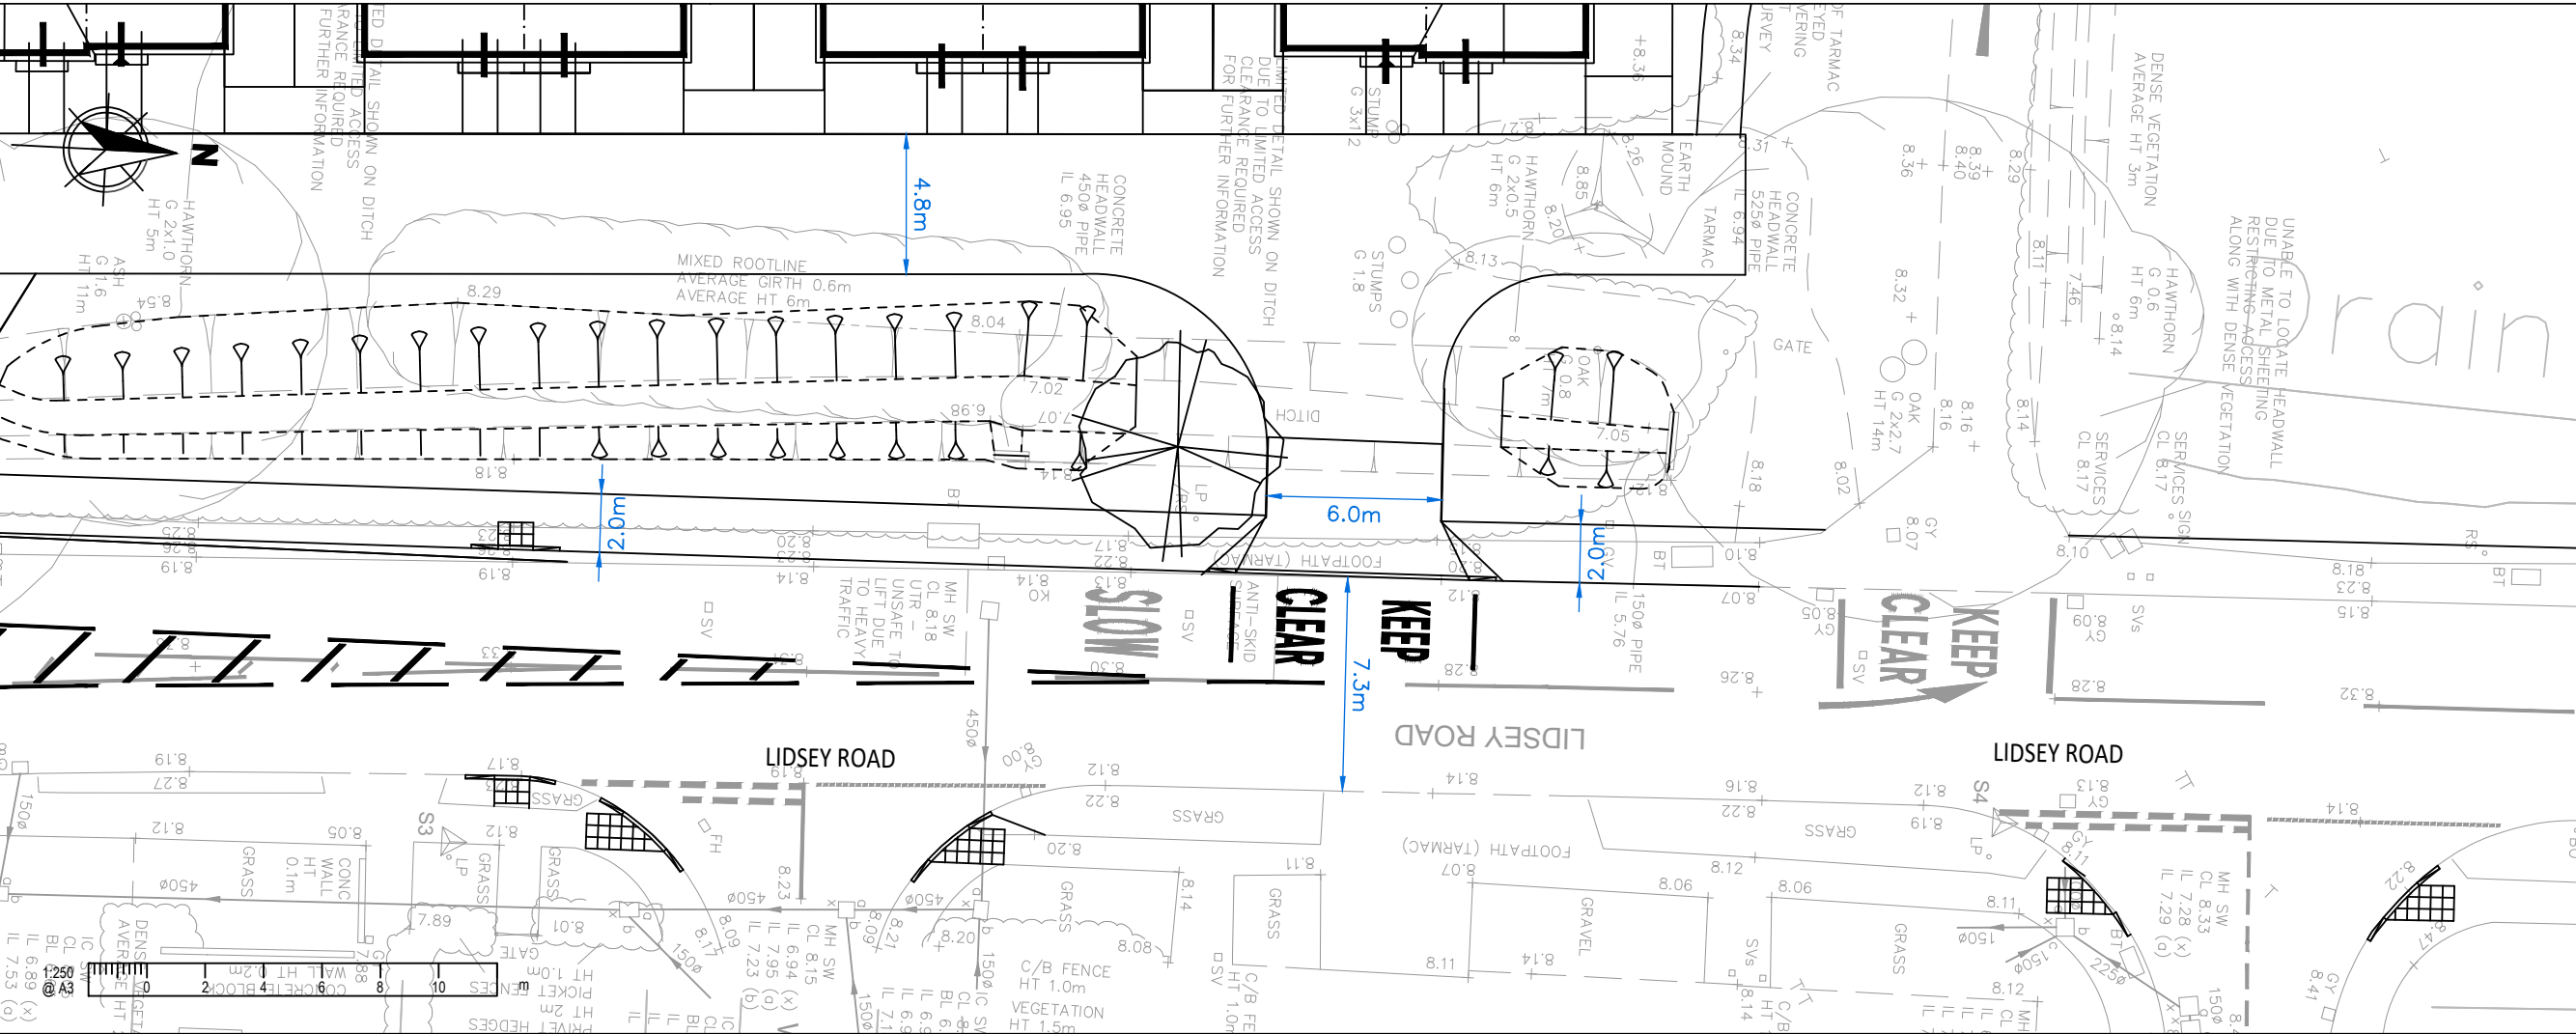

NOTES

1. This drawing is to be read in conjunction with all other Bright Plan drawings, and with all relevant Architect's and Engineer's drawings and specification. Any discrepancies found are to be reported immediately to the Engineer.

2. Bright Plan accepts no responsibility for inaccuracies in data provided by third parties such as topographic surveys or Ordnance Survey mapping.

3. Do not scale, work to figured dimensions only. All dimensions are in millimeters unless noted otherwise and all levels are in metres from the topographic survey datum.

4. Any information given regarding existing underground services is given in good faith after consultation with the relevant authority, however accuracy is not certain.

LEGEND

Highway Boundary

Existing Road Markings

Visibility Splay

L	Revised Layout	31/03/2022
K	Revised Layout	11/05/2021
J	Revised Layout	21/01/2021
I	Revised Layout	19/01/2021
H	Revised Layout	22/07/2020
G	Revised Layout	21/07/2020
F	Revised Layout	11/06/2020
E	Revised Layout and Bank	20/04/2020
D	Revised Layout and Bank	13/03/2020
C	RSA Changes	09/03/2020
B	Layout Update	21/02/2020
A	Layout Update	24/01/2020
-	Original Issue	17/01/2020

Rev.	Amendments	Date

BRIGHT PLAN

Transport Planning and Civil Engineering Consultants

2 West Barn, Norton Lane, Chichester, West Sussex PO20 3AF

Tel: 01243 210418 Email: enquiries@bpcivils.co.uk

www.bpcivils.co.uk

Drawing Status

Final

Client

Thakeham Client

Project

Wings Nursery, Woodgate Chichester

Drawing Title

Secondary Access Visibility Splay and Hook Lane Cycle Parking

Scale

As Shown

Date

Mar 22

Drawn By

SMO

Checked

ALB

Drawing No.

2019-6115-004

Rev.

L