


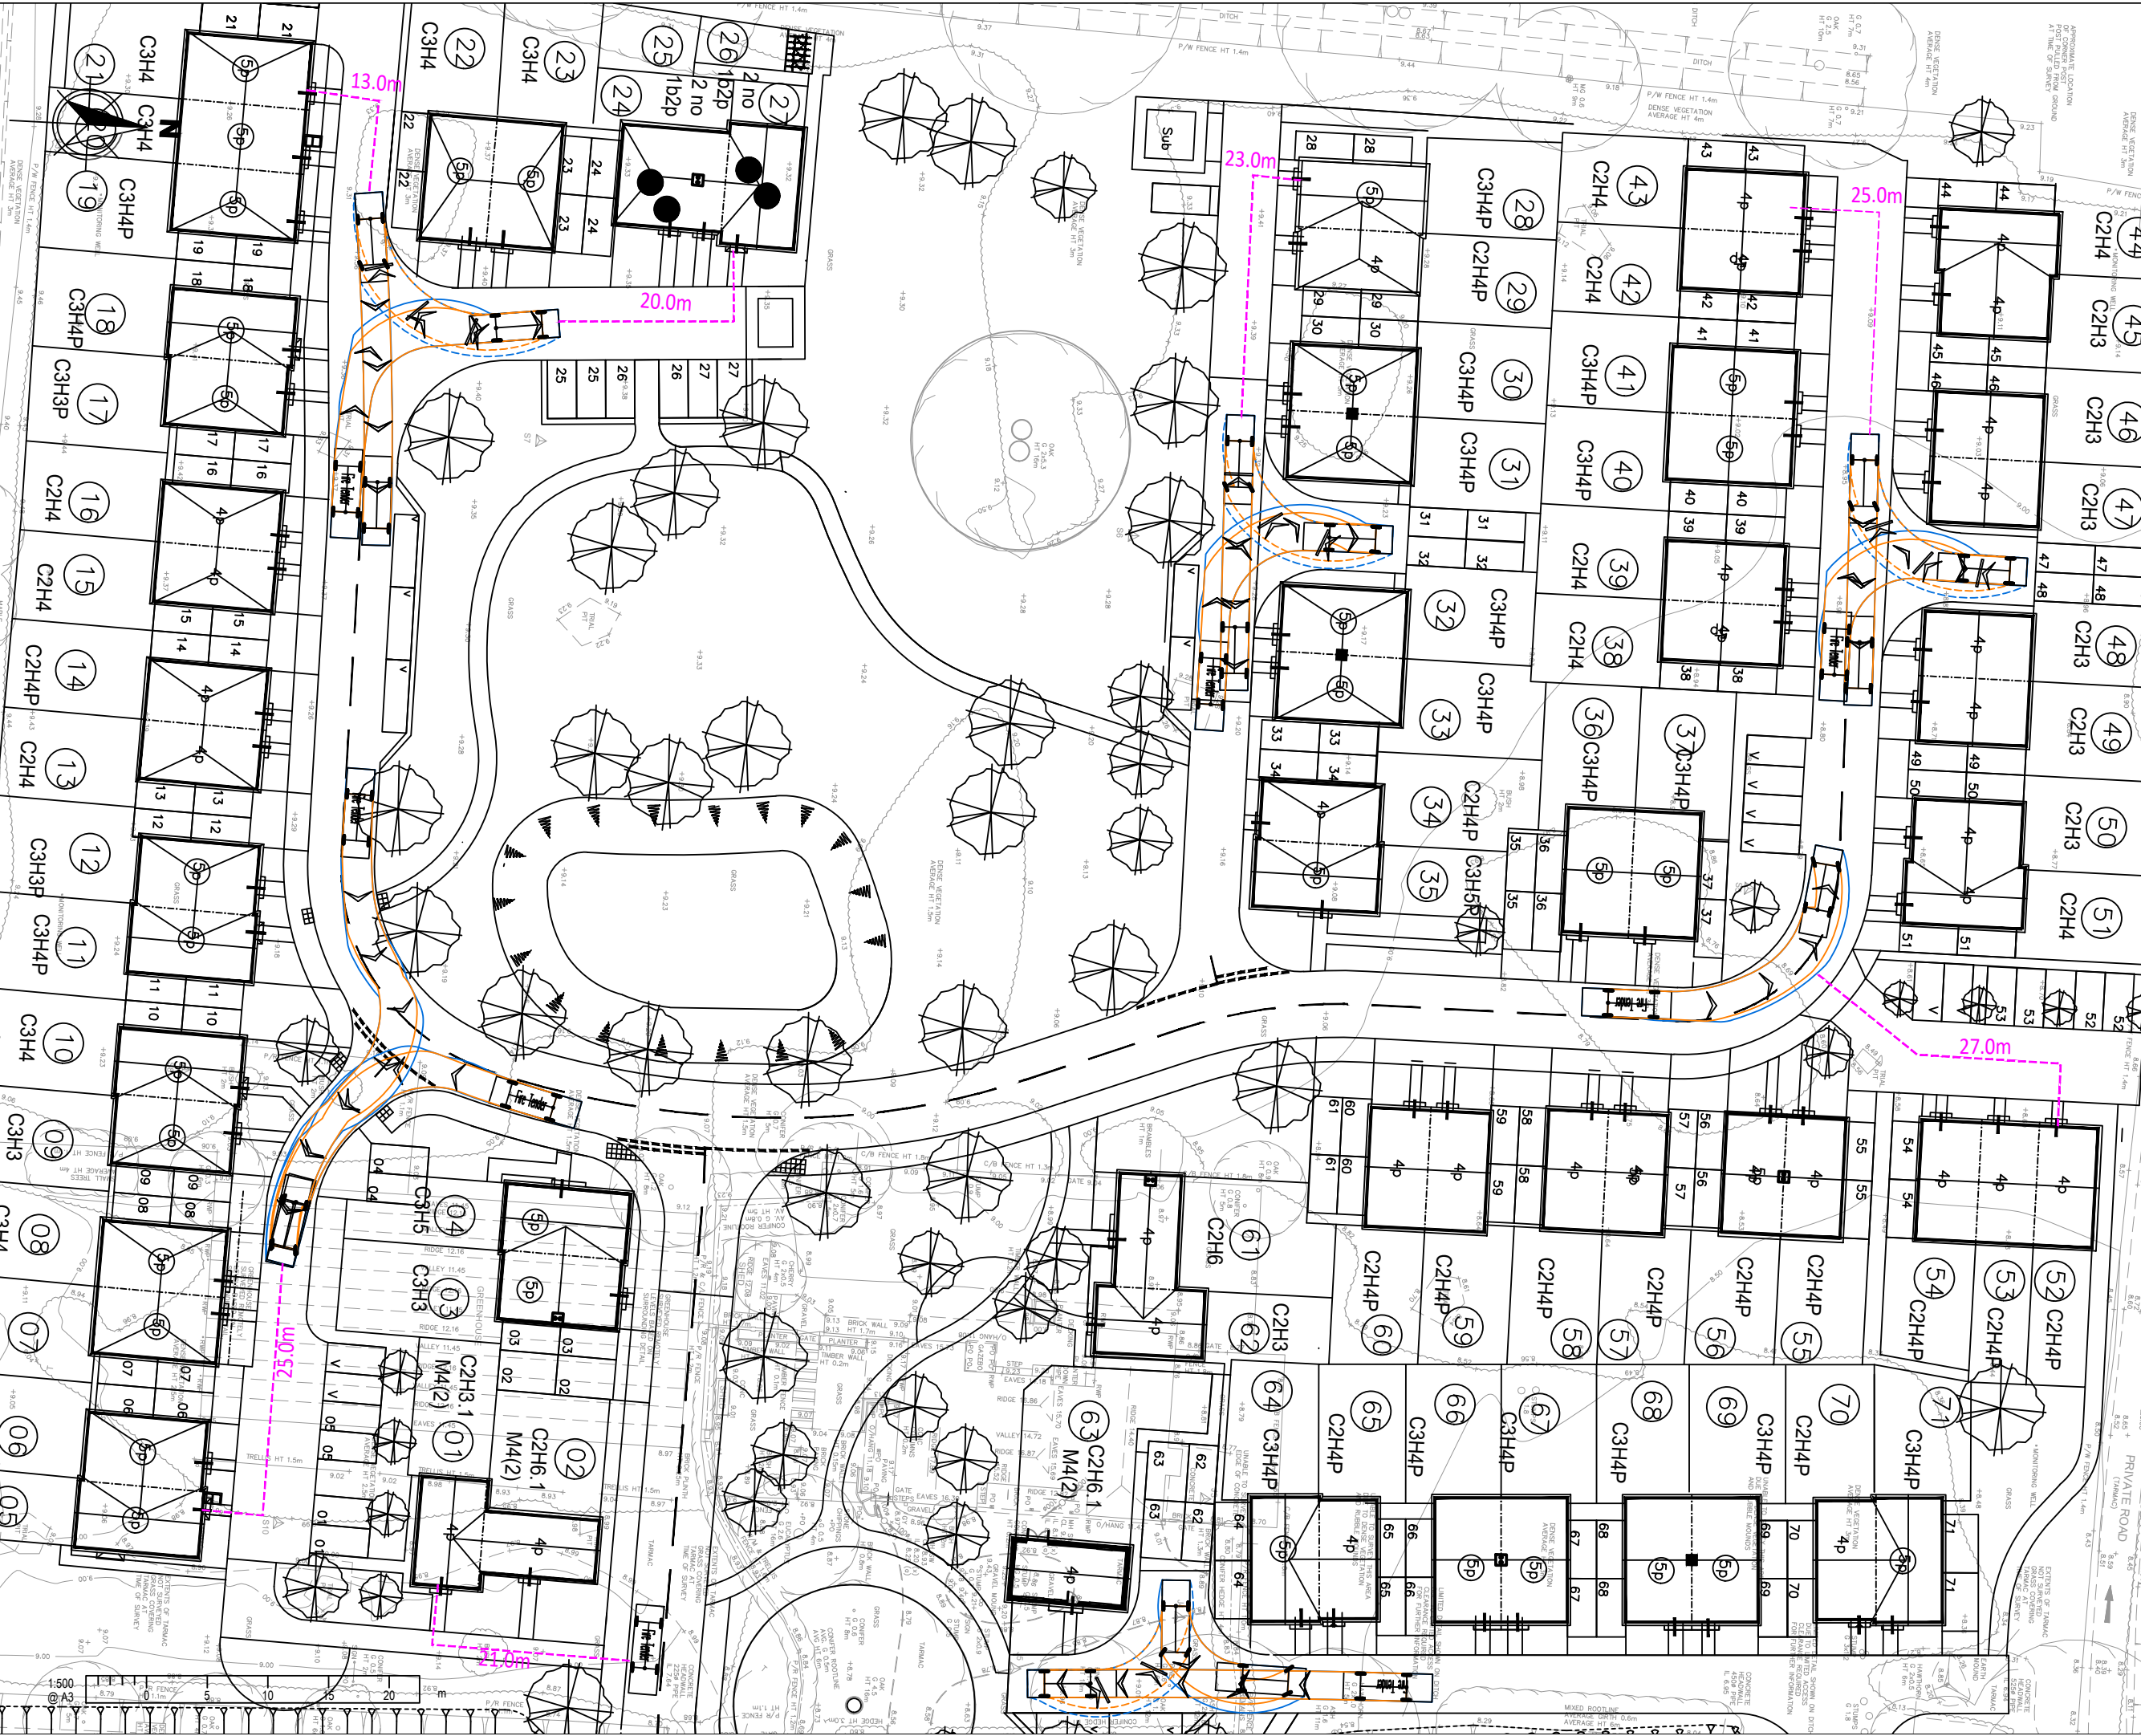


NOTES

- This drawing is to be read in conjunction with all other Bright Plan drawings, and with all relevant Architect's and Engineer's drawings and specification. Any discrepancies found are to be reported immediately to the Engineer.
- Bright Plan accepts no responsibility for inaccuracies in data provided by third parties such as topographic surveys or Ordnance Survey mapping.
- Do not scale, work to figured dimensions only. All dimensions are in millimeters unless noted otherwise and all levels are in metres from the topographic survey datum.
- Any information given regarding existing underground services is given in good faith after consultation with the relevant authority, however accuracy is not certain.

-LEGEND-

- Existing Road Markings
- Wheel Track
- Over Swing
- Distance to Dwellings from Fire Tender

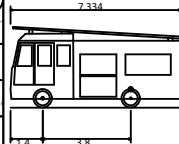

Fire Tender	7.334m
Overall Length	2.286m
Overall Width	3.495m
Overall Body Height	0.380m
Min Body Ground Clearance	2.286m
Track Width	5.00s
Lock to lock time	8.000m
Kerb to Kerb Turning Radius	

K	Revised Layout	31/03/2022
J	Revised Layout	11/05/2021
I	Revised Layout	21/01/2021
H	Revised Layout	19/01/2021
G	Revised Layout	24/07/2020
F	Revised Layout	20/07/2020
E	Revised Layout	11/06/2020
D	Revised Layout	20/04/2020
C	Revised Layout and Bank	13/03/2020
B	RSA Changes	09/03/2020
A	Layout Update	02/03/2020
-	Original Issue	13/02/2020

Rev.	Amendments	Date
------	------------	------



BRIGHT PLAN
Transport Planning and Civil Engineering Consultants
2 West Barn, Norton Lane, Chichester, West Sussex PO20 3AF
Tel: 01243 210418 Email: enquiries@bpcivils.co.uk
www.bpcivils.co.uk

Drawing Status	Final
----------------	-------

Client	Thakeham Client
--------	-----------------

Project	Wings Nursery, Woodgate Chichester
---------	---------------------------------------

Drawing Title	Fire Tender Access Swept Path Analysis
---------------	---

Scale	Date	Drawn By	Checked
As Shown	Mar 22	SMO	ALB

Drawing No.	Rev.
2019-6115-009	K