


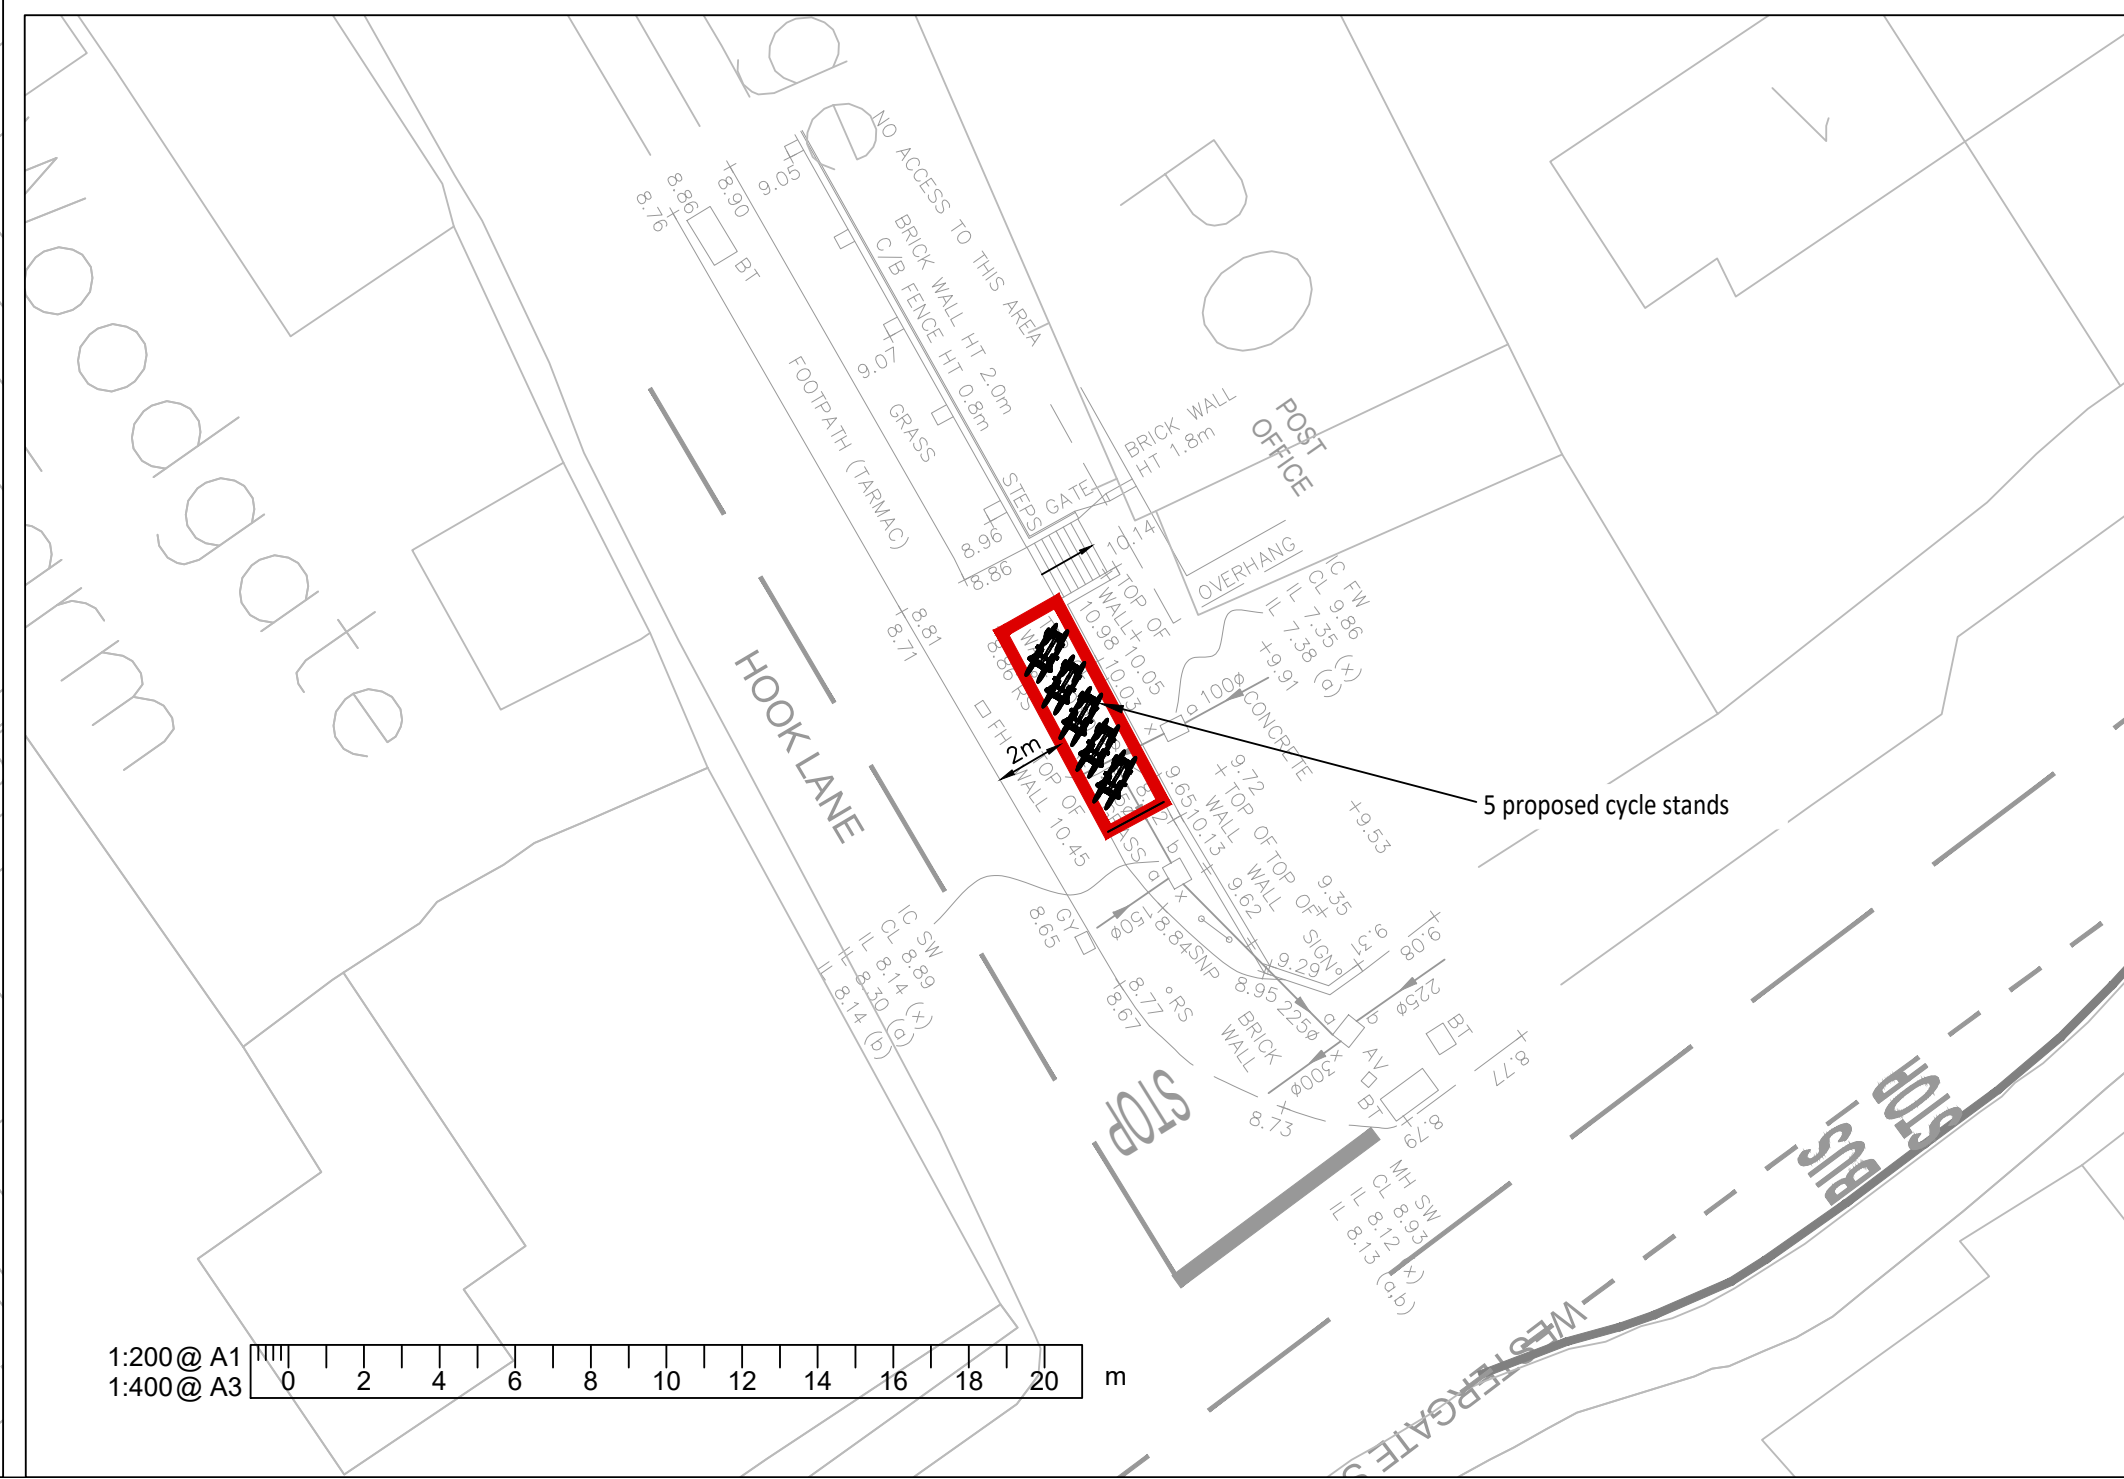

1. This drawing is to be read in conjunction with all other Bright Plan drawings, and with all relevant Architect's and Engineer's drawings and specification. Any discrepancies found are to be reported immediately to the Engineer.
2. Bright Plan accepts no responsibility for inaccuracies in data provided by third parties such as topographic surveys or Ordnance Survey mapping.
3. Do not scale, work to figured dimensions only. All dimensions are in millimeters unless noted otherwise and all levels are in metres from the topographic survey datum.
4. Any information given regarding existing underground services is given in good faith after consultation with the relevant authority, however accuracy is not certain.

-LEGEND-
— Site Boundary
— Existing Road Markings
--- Highway Boundary

L	Revised Layout	31/03/2022
K	Revised Layout	03/11/2021
J	Revised Layout	11/05/2021
I	Revised Layout	21/01/2021
H	Revised Layout	19/01/2021
G	Revised Layout	24/07/2020
F	Revised Layout	11/06/2020
E	Revised Layout	20/04/2020
D	Revised Layout and Bank	13/03/2020
C	RSA Comments	02/03/2020
B	Revised Layout	02/03/2020
A	Revised Access	23/01/2020
-	Original Issue	17/01/2020
Rev.	Amendments	Date



BRIGHT PLAN
Transport Planning and Civil Engineering Consultants
2 West Barn, Norton Lane, Chichester, West Sussex PO20 3AP
Tel: 01243 210418 Email: enquiries@bpcivils.co.uk
www.bpcivils.co.uk

Drawing Status	FINAL
Client	Thakeham Client
Project	Wings Nirseriy, Woodgate, Chichester
Drawing Title	NMU Offsite Works Overview
Scale	As Shown
Date	Mar 22
Drawn By	SMO
Checked By	PMR
Drawing No.	2019-6115-011
Rev.	L