
ARUN DISTRICT COUNCIL AL/34/23/HH

Sangers Ground Mounted Solar Array

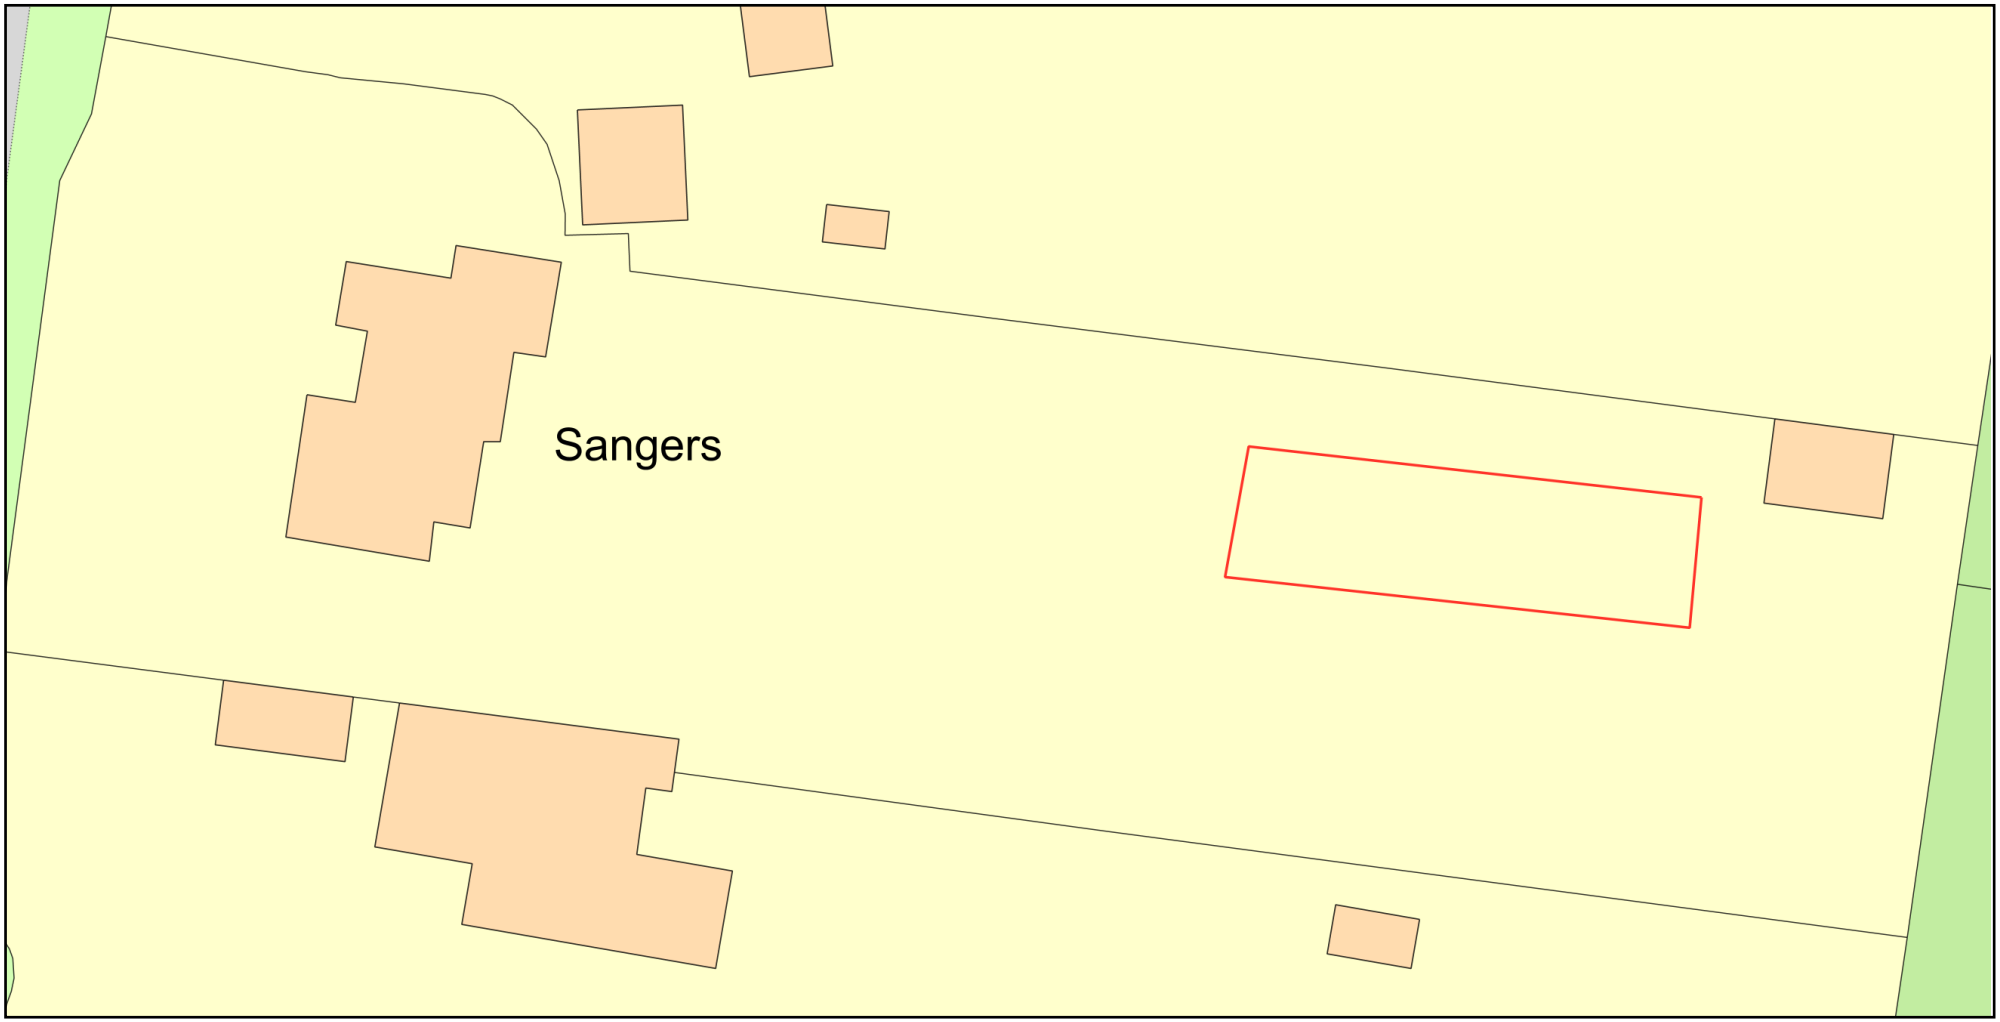

0 20

Metres

N

ReQuestaPlan

Plan Produced for: Dave Priestley

Date Produced: 05 Mar 2023

Plan Reference Number: TQRQM23064114621229

Scale: 1:500 @ A4

© Crown copyright and database rights 2023 OS 100042766