



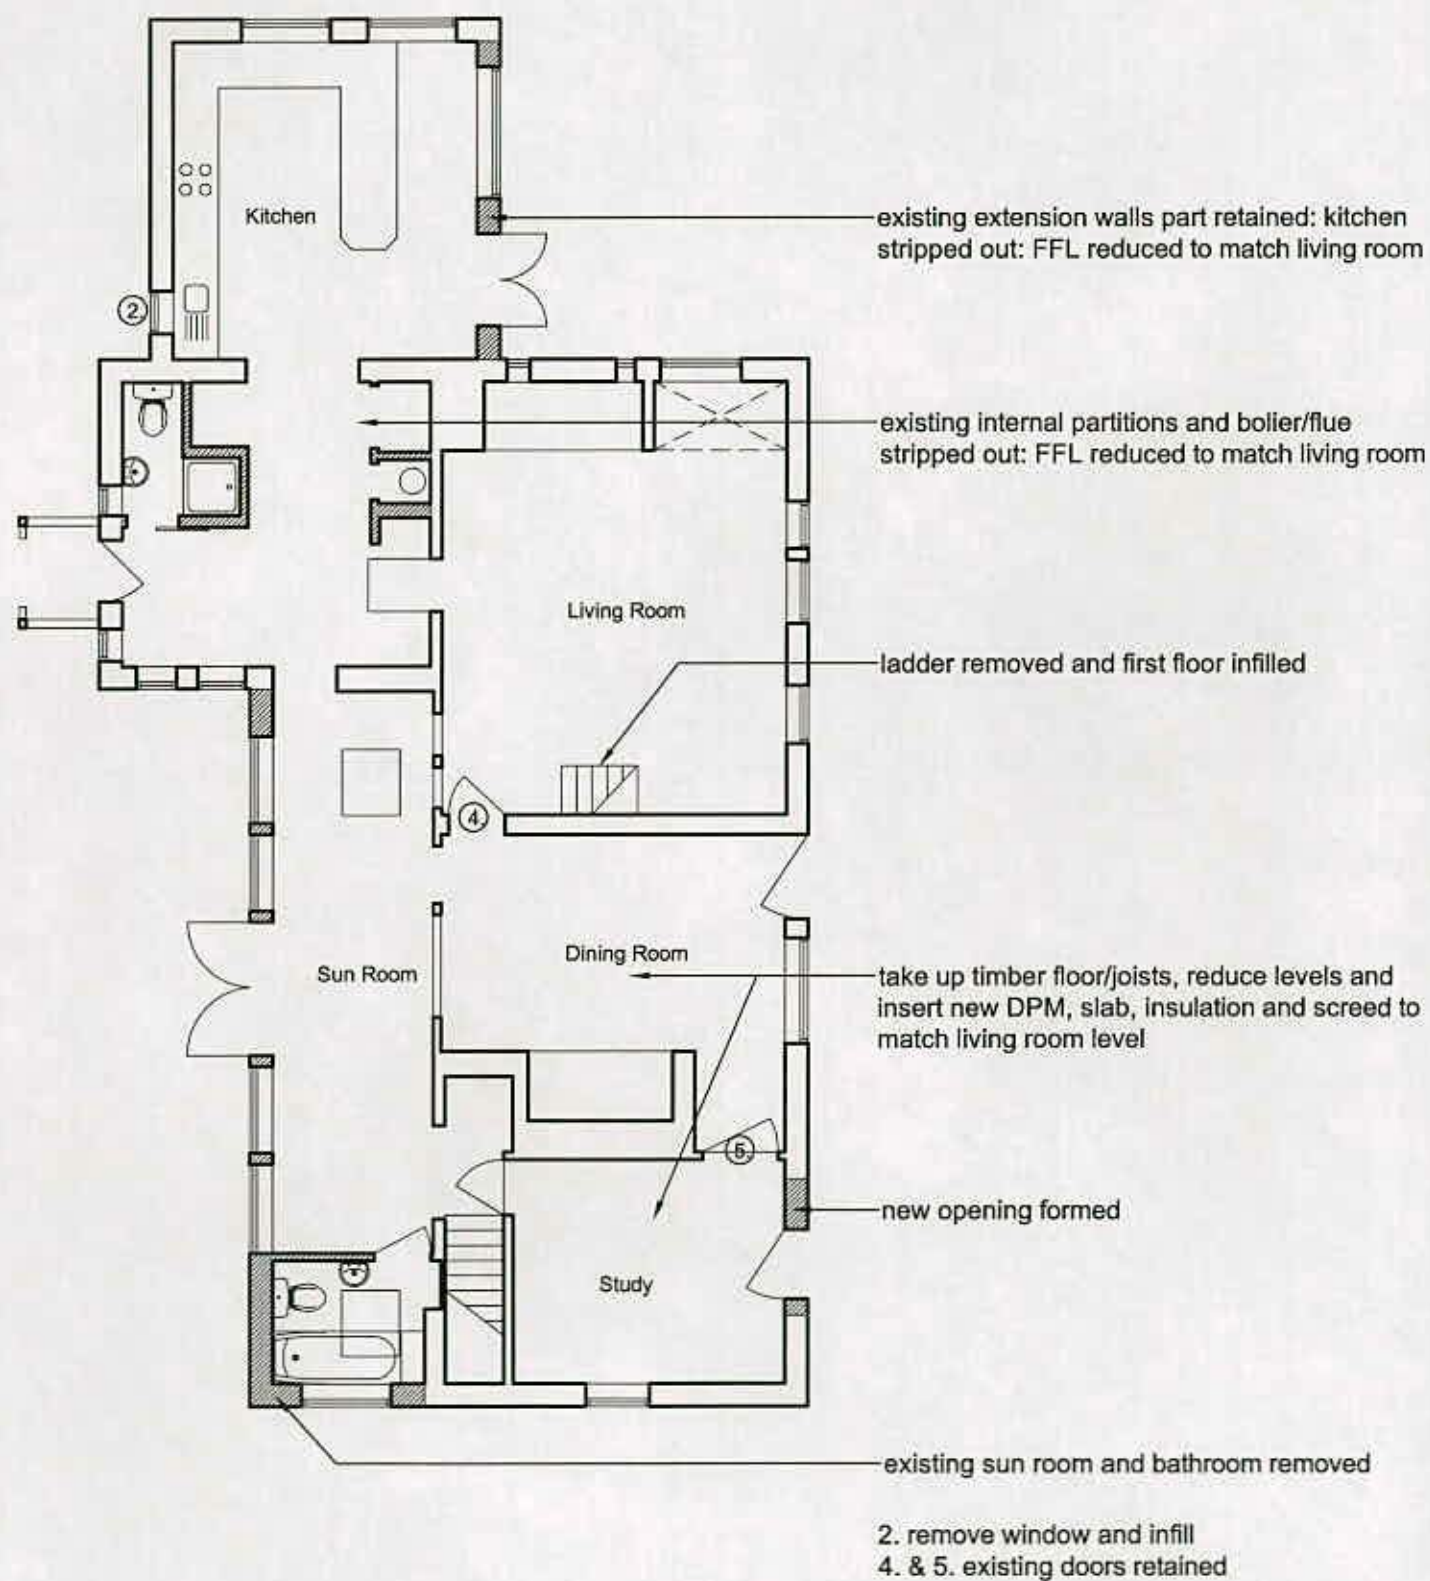

**EXISTING GF PLAN** 1:100@A3

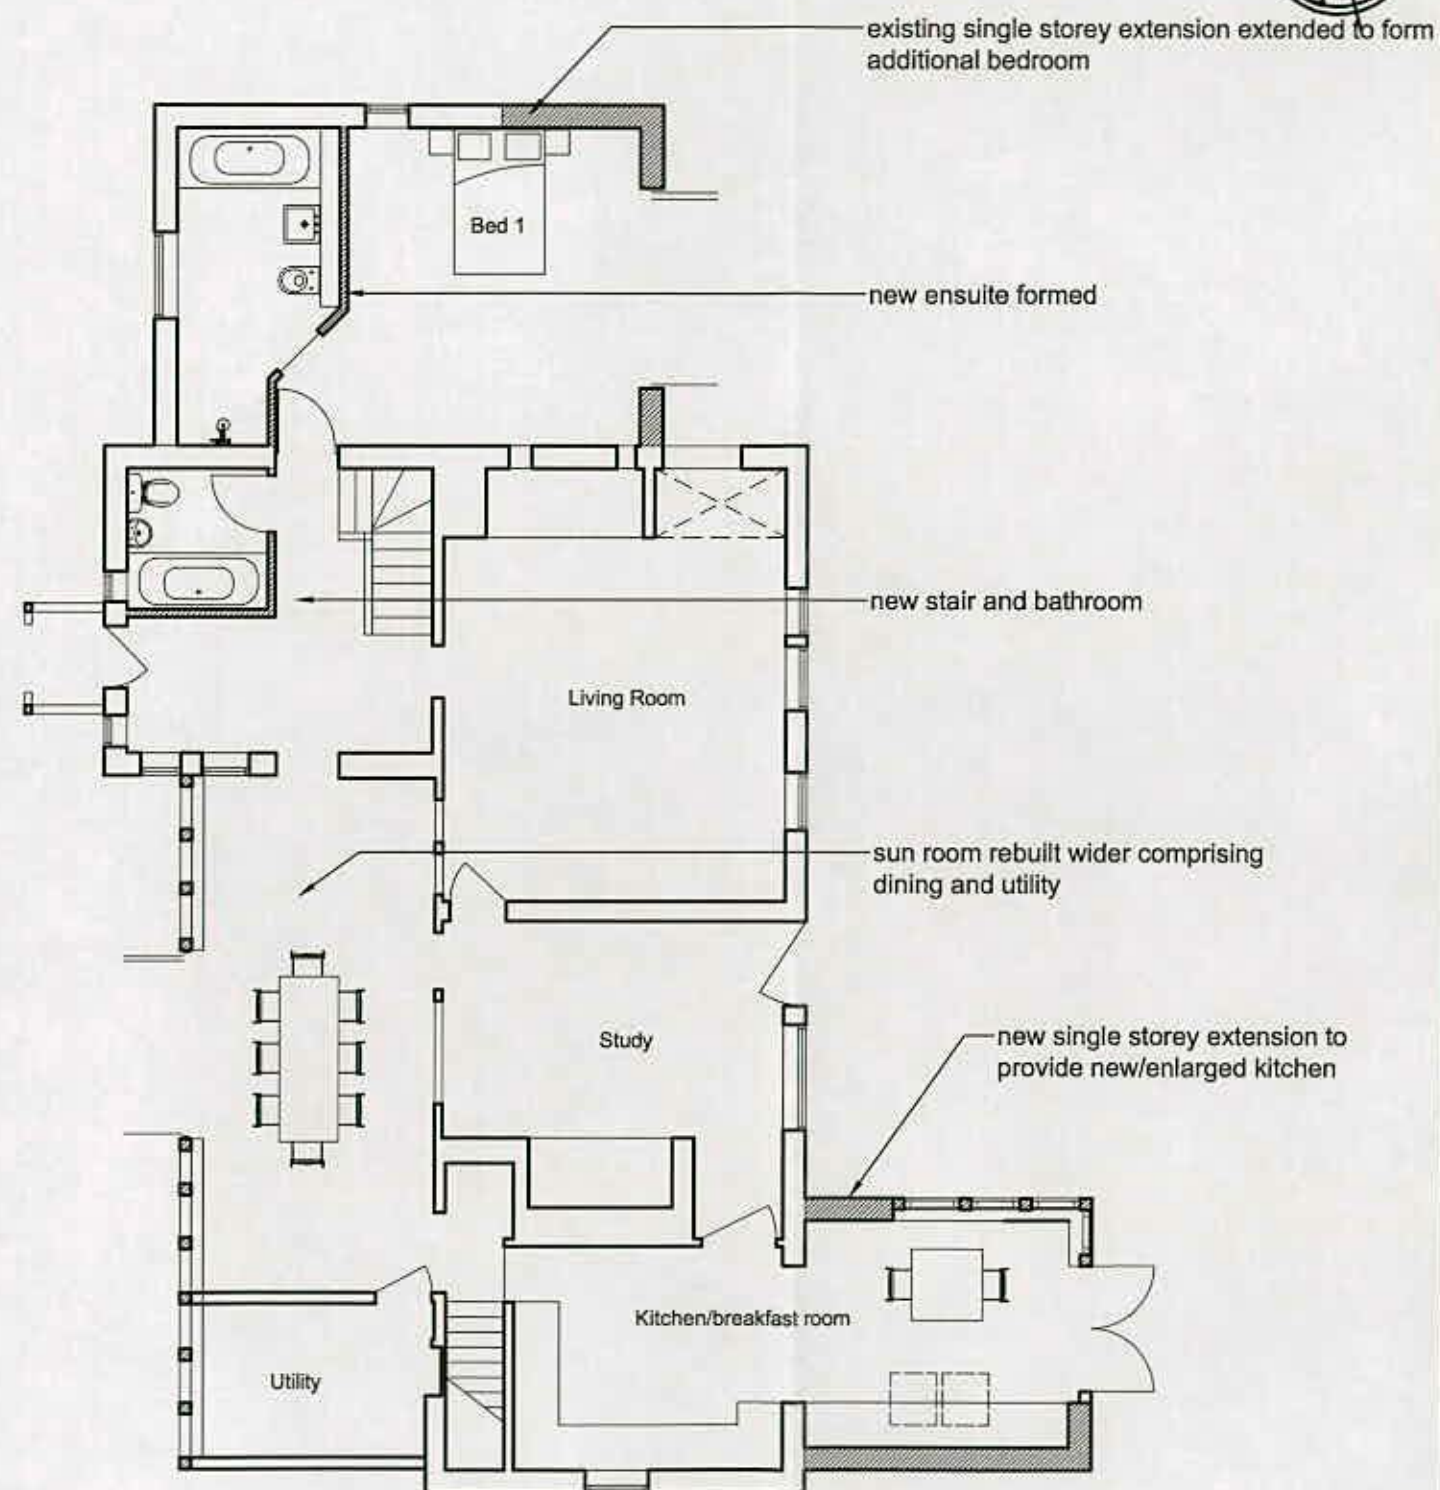

**PROPOSED GF PLAN** 1:100@A3