



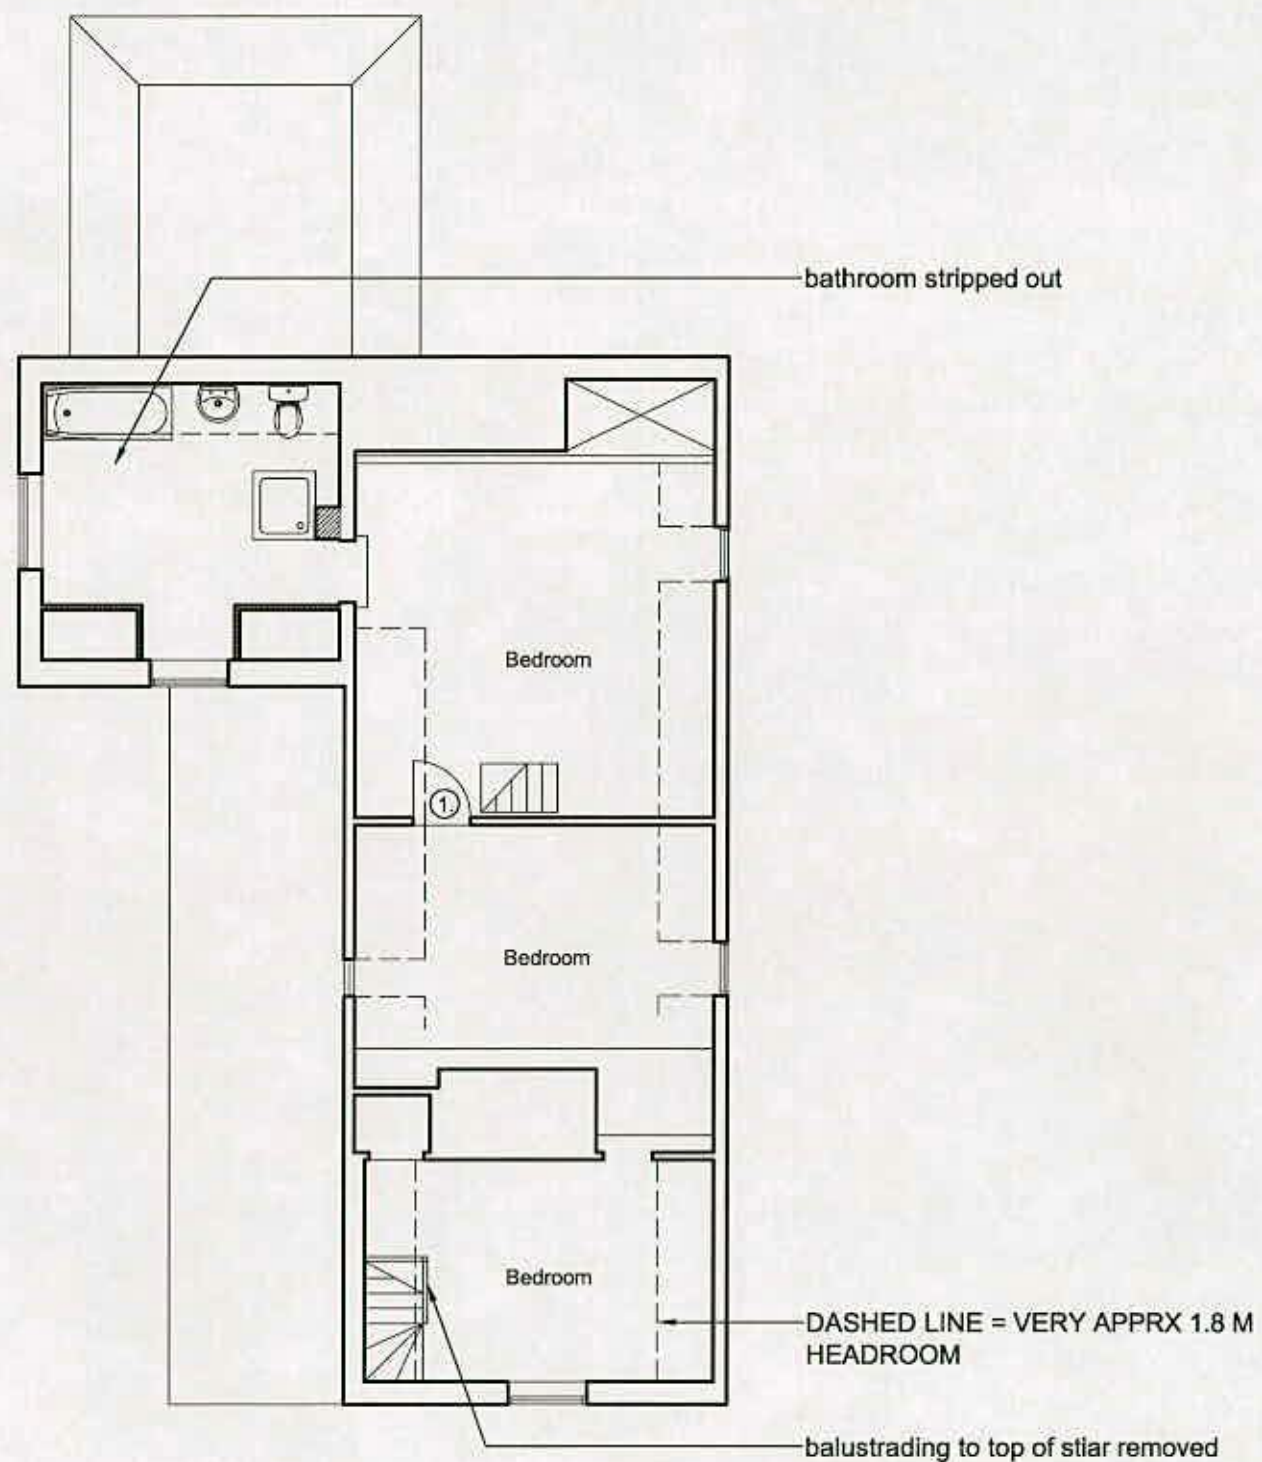

EXISTING FF PLAN 1:100@A3

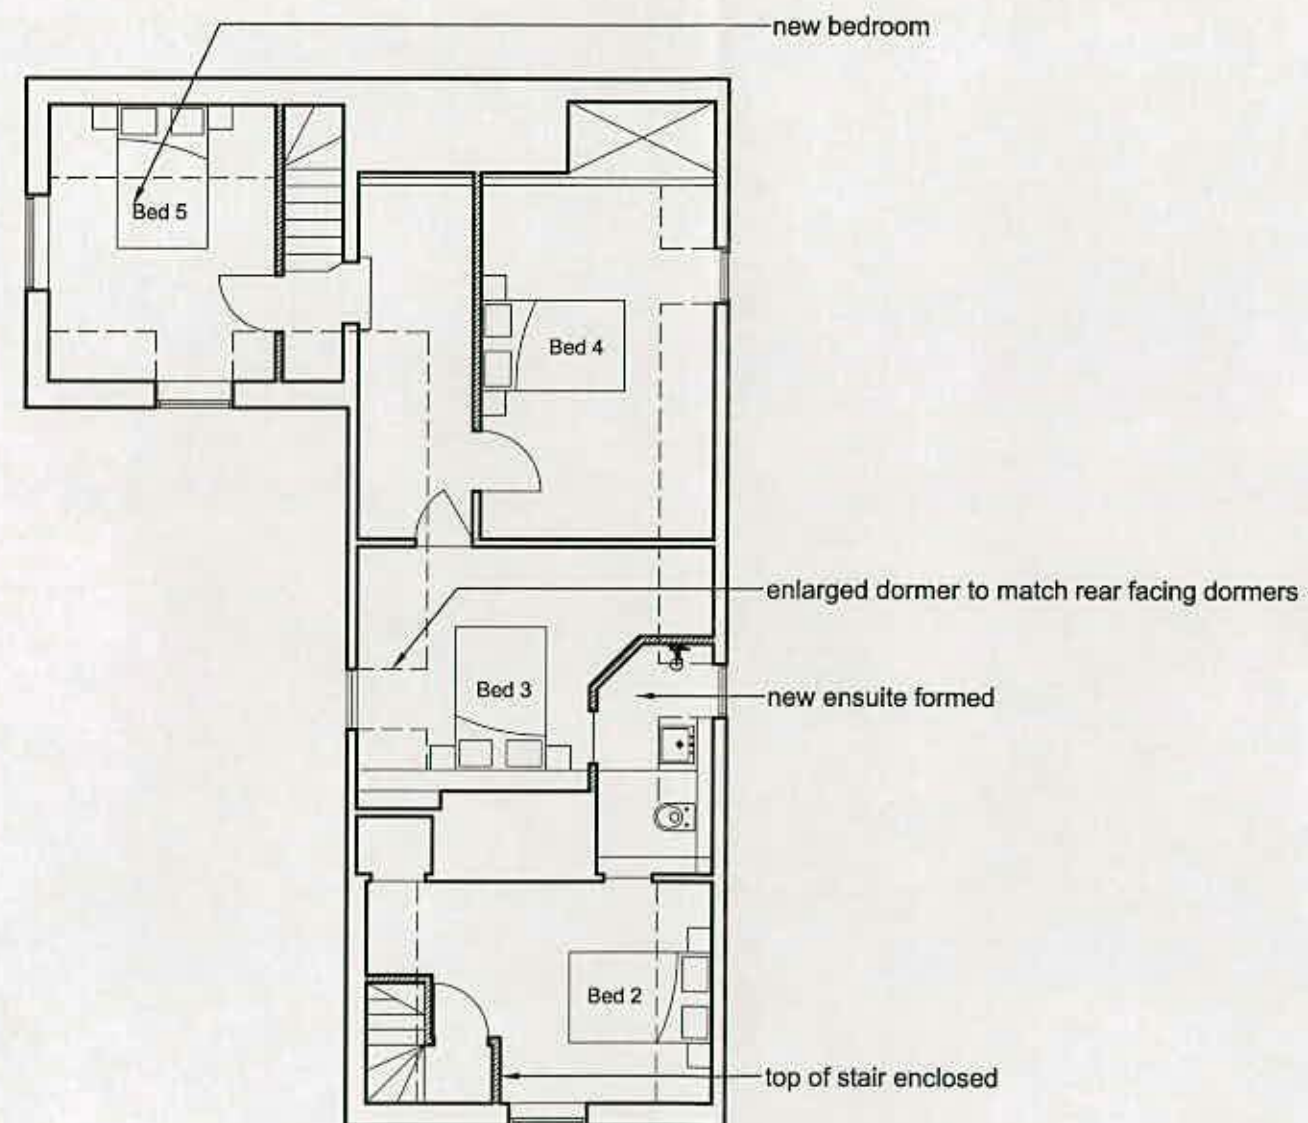

PROPOSED FF PLAN 1:100@A3