


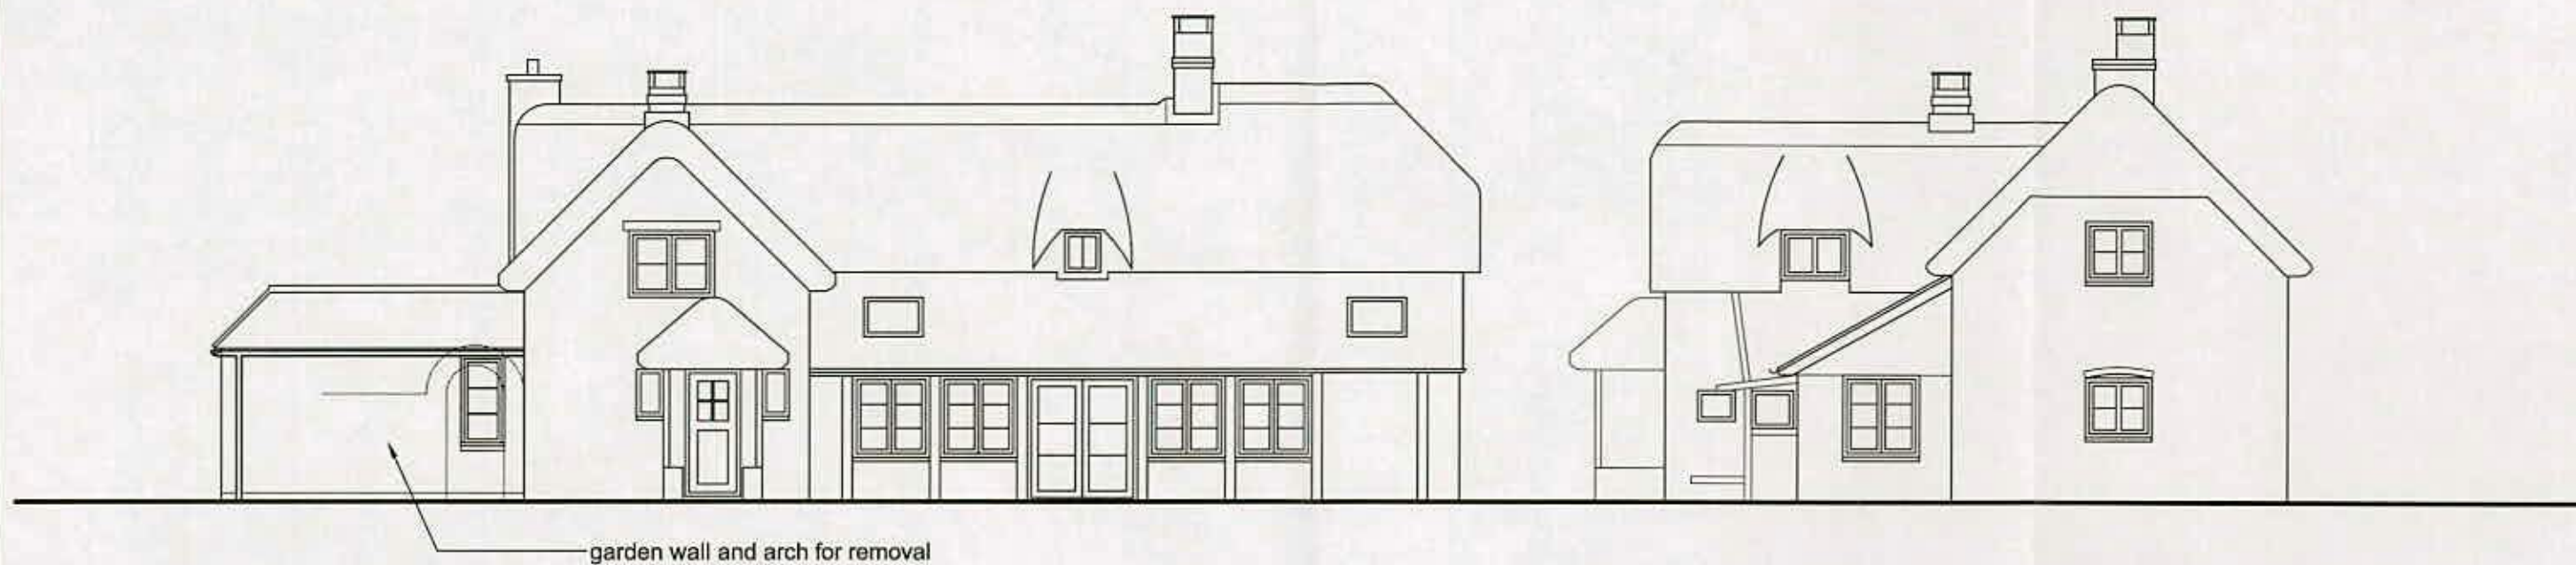


EXISTING FRONT (WEST) AND SIDE (SOUTH) ELEVATIONS

1:100@A3

MATERIALS SCHEDULE - FRONT EXTENSION:

- ROOF - DOUBLE GLAZED UNITS ON INTERNALLY EXPOSED TIMBER RAFTERS
- WALLS - PAINTED BRICK PLINTH AND OAK FRAMING WITH DOUBLE GLAZED INFILL WINDOWS
- RAINWATER GOODS - PPC ALUMINIUM BLACK

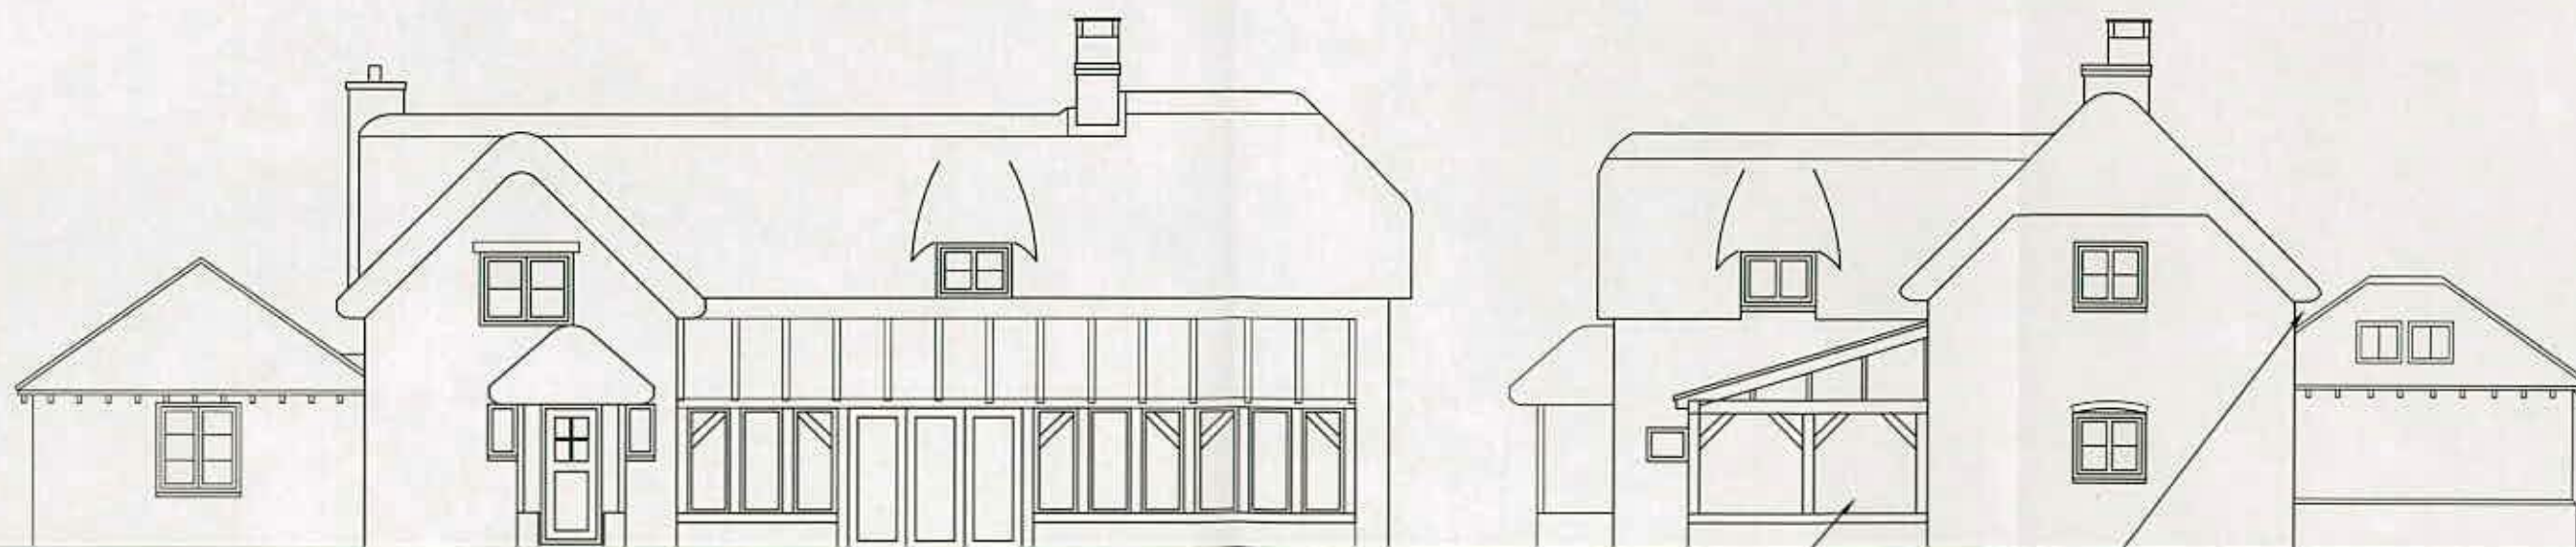

PROPOSED FRONT (WEST) AND SIDE (SOUTH) ELEVATIONS

1:100@A3

BiS DESIGN

Project Rush Cottage, Nyton Road **Drawing Title** Planning **Drawing No** 616/SK05 **Rev** 07