


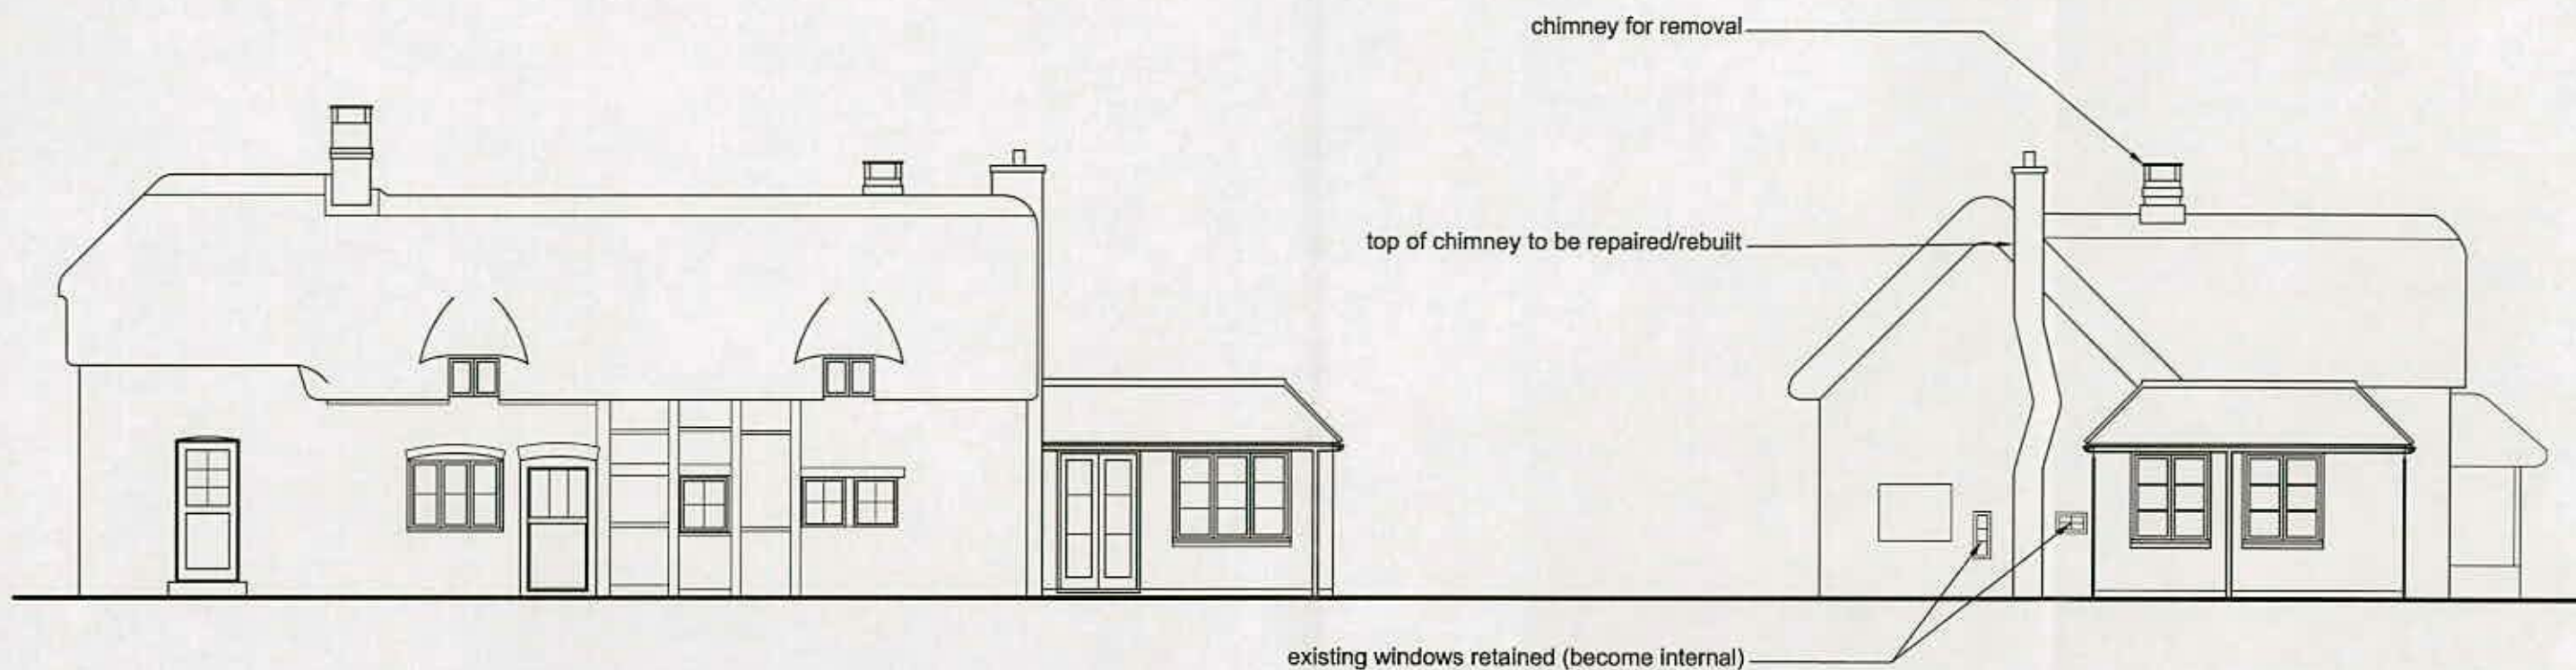


EXISTING REAR (EAST) AND SIDE (NORTH) ELEVATIONS

1:100@A3

MATERIALS SCHEDULE - SIDE AND REAR EXTENSIONS:

- ROOF - HAND MADE CLAY TILE WITH BONNET TILED HIPS
- WALLS - PAINTED BRICK WITH FEATURE PLINTH
- WINDOWS/DOORS - STAINED DOUBLE GLAZED TIMBER
- EXPOSED RAFTER FEET AND BARGEBOARDS TIMBER STAINED
- CONSERVATION VELUX ROOFLIGHTS
- RAINWATER GOODS - PPC ALUMINIUM BLACK

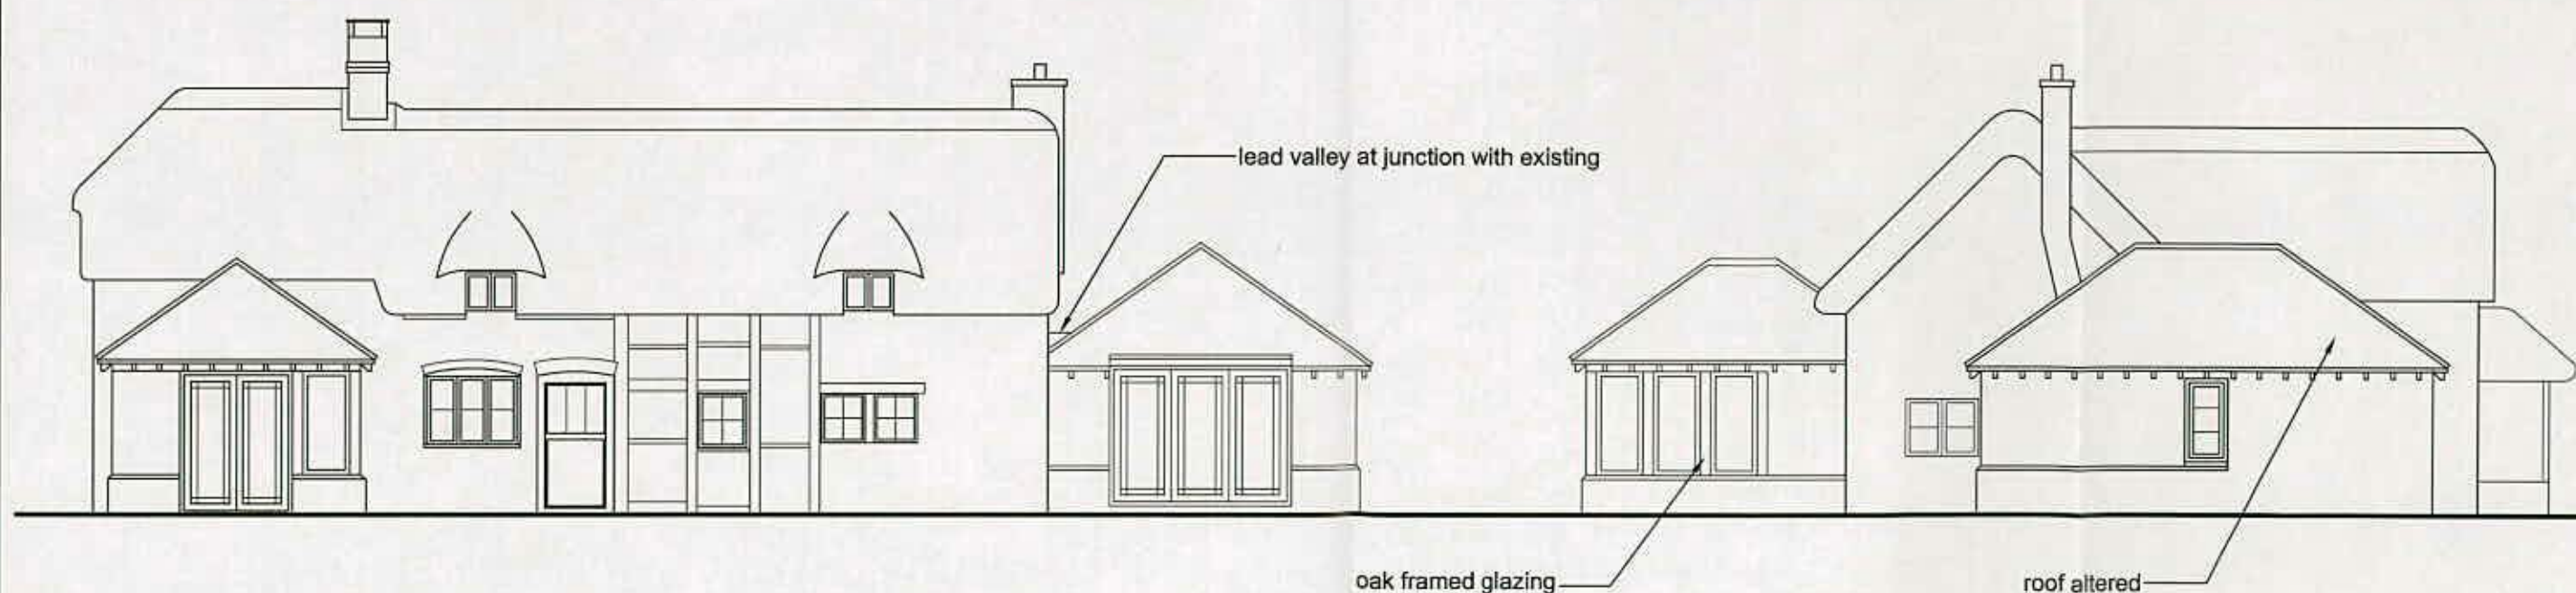

PROPOSED REAR (EAST) AND SIDE (NORTH) ELEVATIONS

1:100@A3