


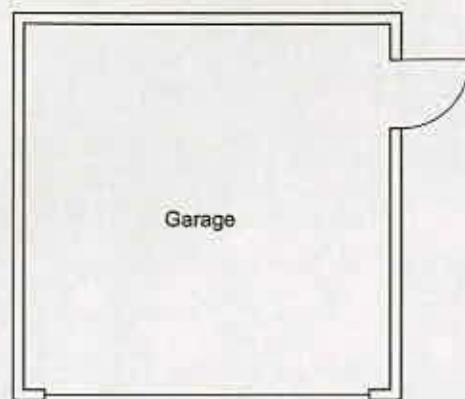


Garage

MATERIALS SCHEDULE - GARAGE:

- ROOF - HAND MADE CLAY TILE
- WALLS - BRICK PLINTH WITH TIMBER WEATHERBOARDING OVER
- DOORS - STAINED TIMBER
- EXPOSED RAFTER FEET AND BARGEBOARDS TIMBER WITH DARK STAIN
- RAINWATER GOODS - PPC ALUMINIUM BLACK

PLAN

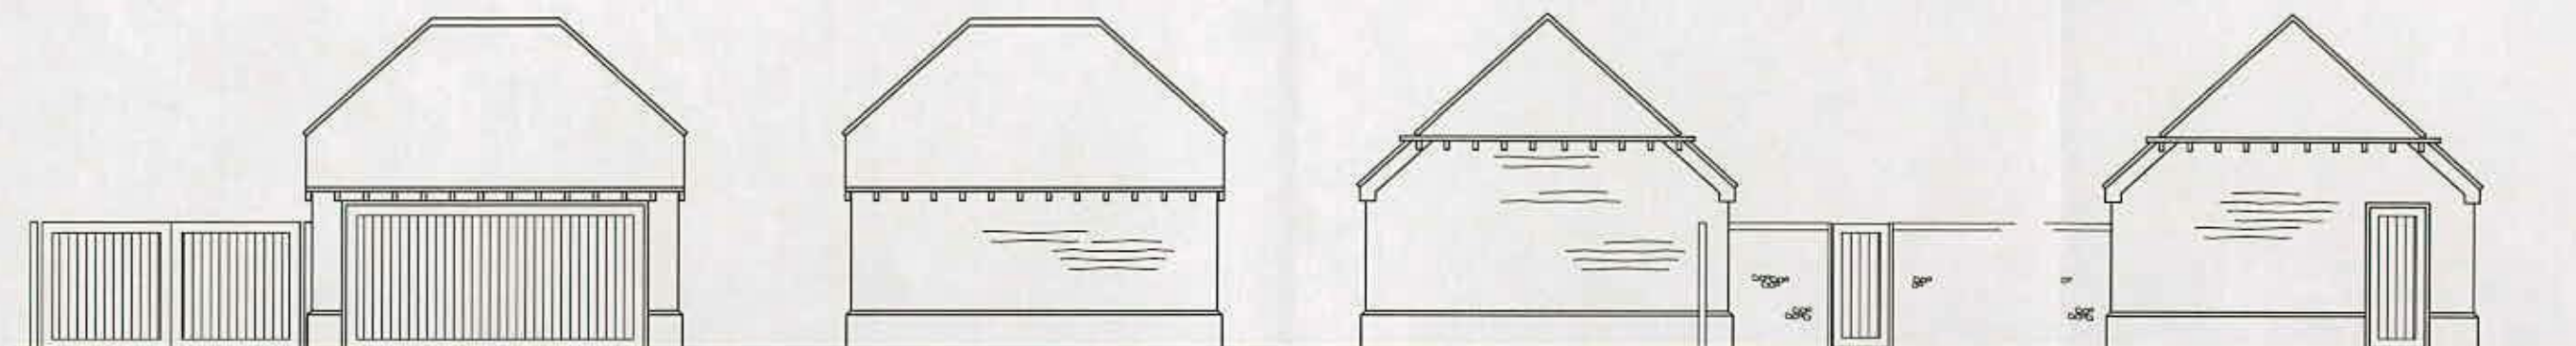

SOUTH (ROADSIDE - SHOWING NEW GATES)

NORTH

WEST (SHOWING EXTENDED FLINT WALL)


EAST

PROPOSED REPLACEMENT GARAGE

1:100@A3

MATERIALS SCHEDULE - GARDEN STORE:

- ROOF - HAND MADE CLAY TILE
- WALLS - EXISTING WALLS CLAD WITH TIMBER WEATHERBOARDING
- DOOR/WINDOW - STAINED TIMBER
- EXPOSED RAFTER FEET AND BARGEBOARDS TIMBER WITH DARK STAIN
- RAINWATER GOODS - PPC ALUMINIUM BLACK

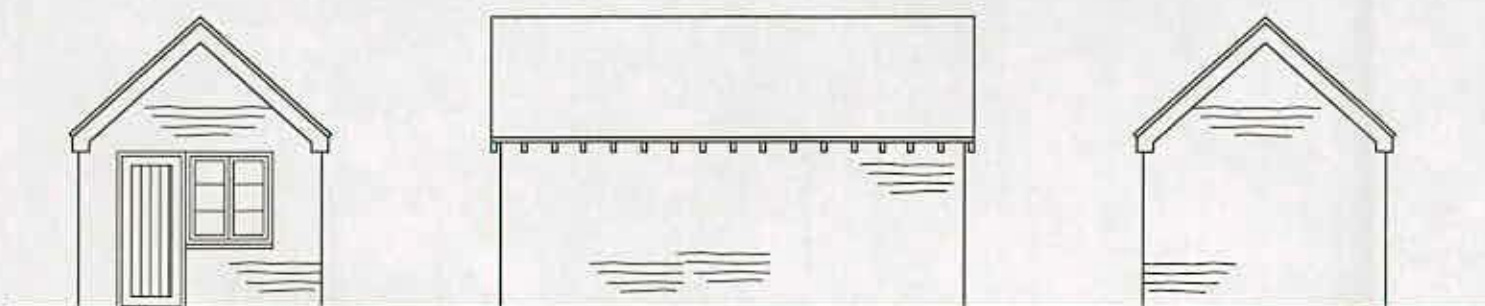

SOUTH

EAST/WEST

NORTH

NEW PITCH ROOF TO EXISTING GARAGE

1:100@A3



NEW WALL TO DRIVE

1:100@A3

BiS DESIGN

Project Rush Cottage, Nyton Road

Drawing Title Planning

Drawing No 616/SK08

Rev 07