


ARUN DISTRICT COUNCIL

No.	AL 35 R.
RECEIVED	
13.6.17	

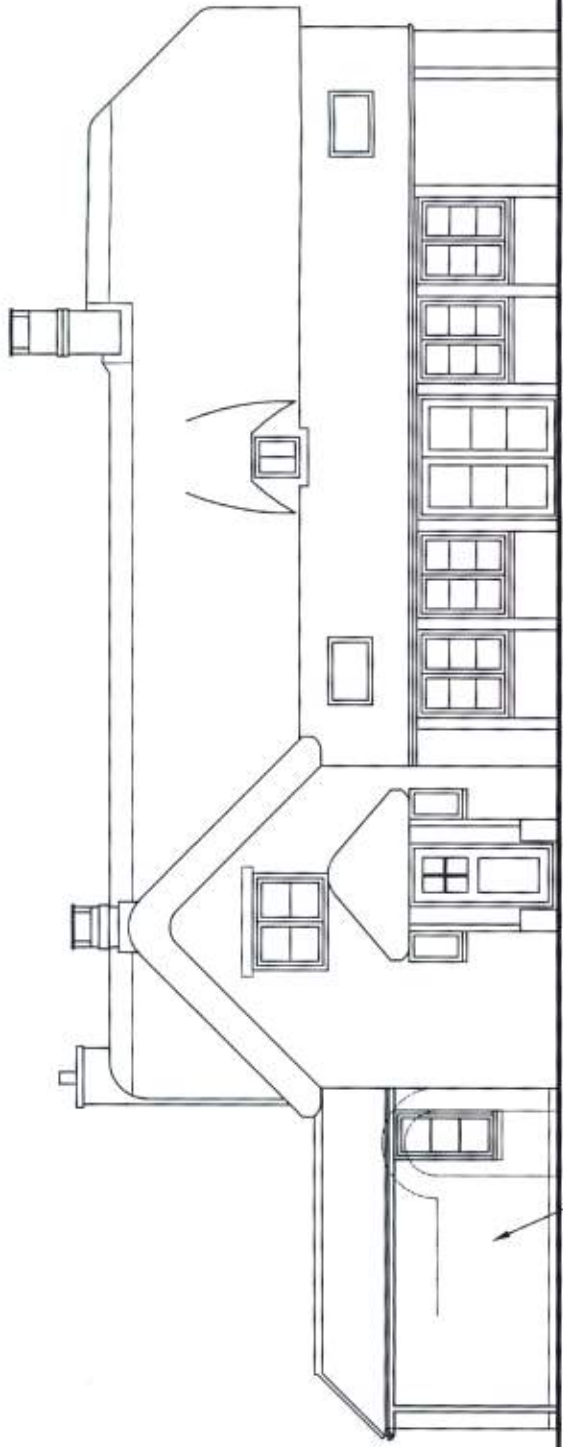


EXISTING FRONT (WEST) AND SIDE (SOUTH) ELEVATIONS 1:100@A3

MATERIALS SCHEDULE - FRONT EXTENSION:

- ROOF - DOUBLE GLAZED UNITS ON INTERNALLY EXPOSED TIMBER RAFTERS
- WALLS - PAINTED BRICK PLINTH AND OAK FRAMING WITH DOUBLE GLAZED INFILL WINDOWS
- RAINWATER GOODS - PPC ALUMINIUM BLACK

*PROPOSED ROOF HIPPED TO AVOID CUTTING BACK OF THATCHED GAUGES

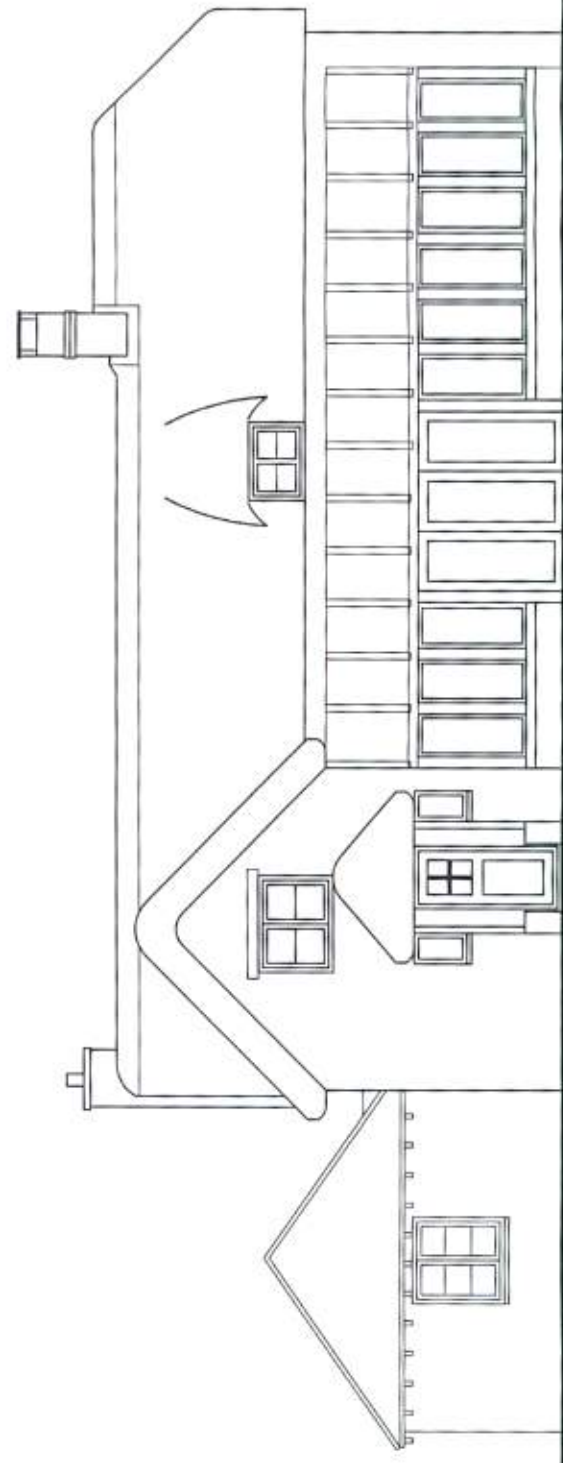

PROPOSED FRONT (WEST) AND SIDE (SOUTH) ELEVATIONS 1:100@A3