

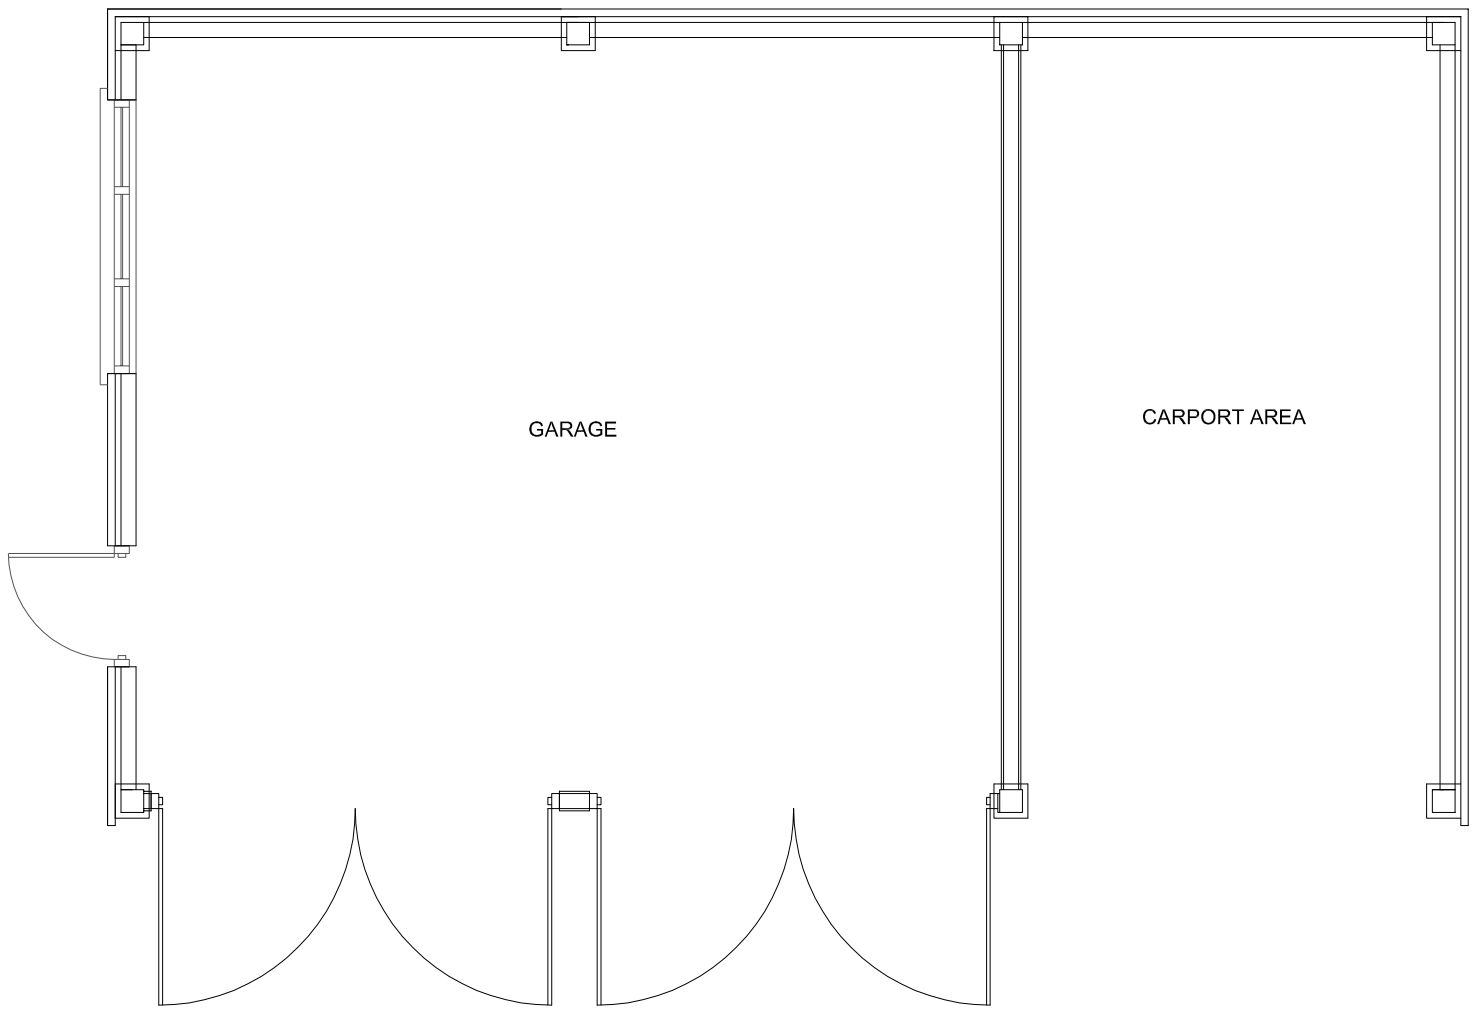



PROPOSED GROUND FLOOR PLAN

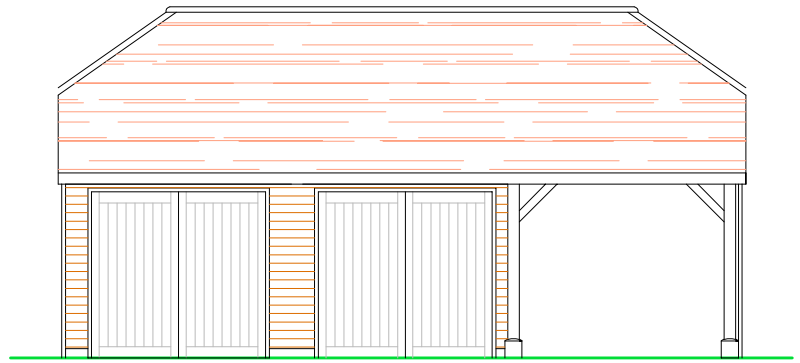


FRONT ELEVATION

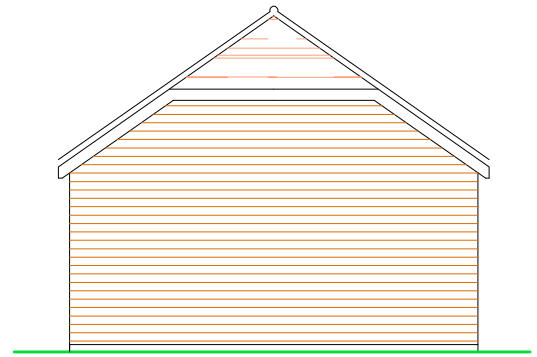

SIDE ELEVATION

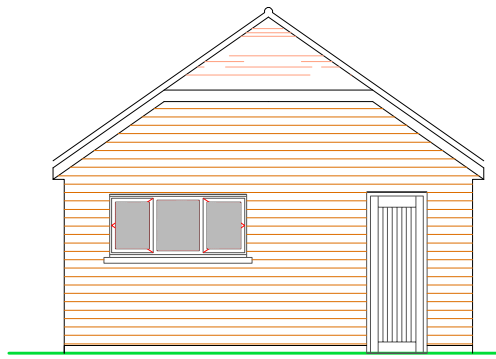

SIDE ELEVATION

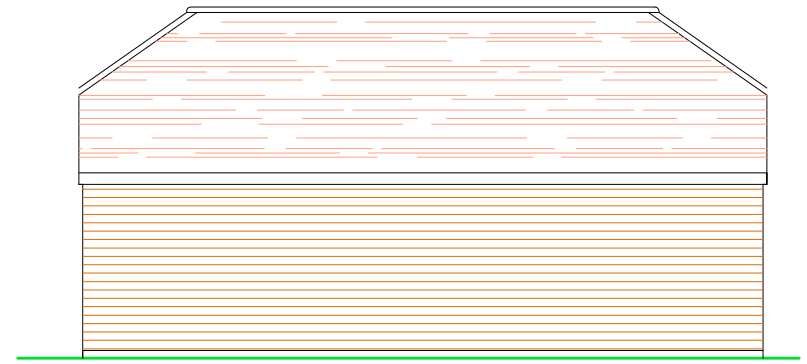

REAR ELEVATION

NOTES

Ascot type Oak framed building with plain clay tiles and shiplap boarding to walls on an Oak frame. All finishes subject to planning and Building Regulation approval.

SUSSEX BUILDING CONSULTANCY LIMITED

NORTON FIELD, NORTON LANE,
NORTON, CHICHESTER, WEST SUSSEX.

SCALE - 1/50-100 REV - DATE - 28/04/2014

partner LABC

3 NORTHCOTE ROAD
BOGNOR REGIS
PO21 5LZ

TEL - (01243) 861379

ARUN DISTRICT COUNCIL AL/35/14/NMA