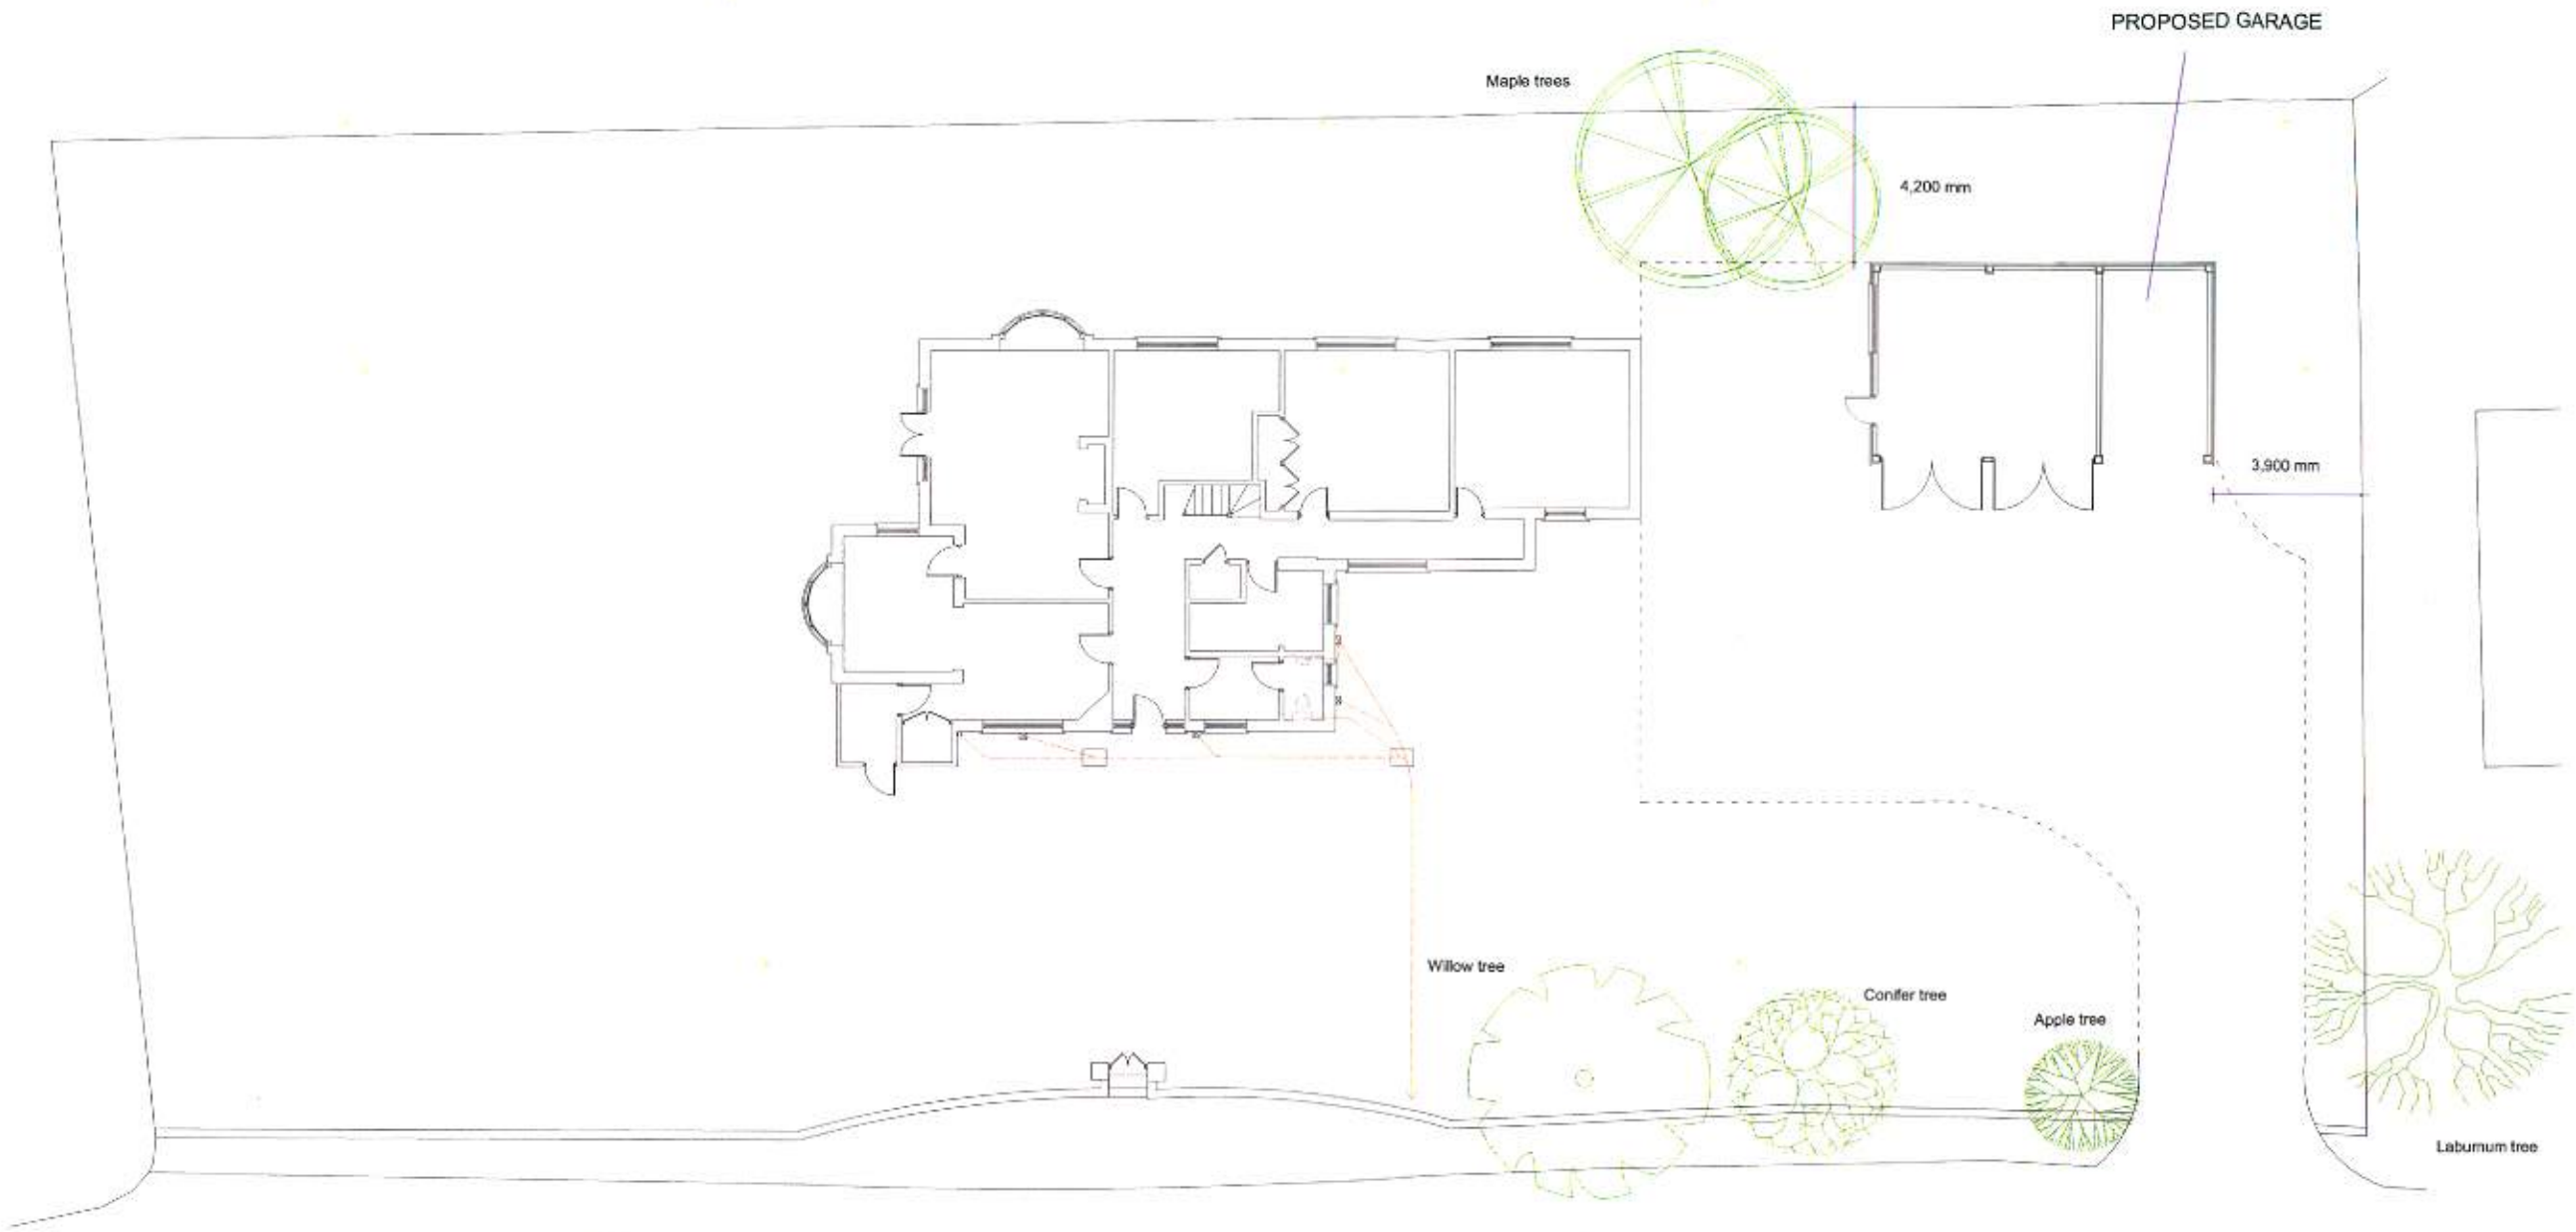


PROPOSED SITE LAYOUT

SUSSEX BUILDING CONSULTANCY LIMITED

NORTON FIELD, NORTON LANE,
NORTON, CHICHESTER, WEST SUSSEX.

SCALE - 1/200 REV - B DATE - 01/05/2014

partner LABC
3 NORTHCOTE ROAD
BOGNOR REGIS
PO21 5LZ
TEL - (01243) 861379

ARUN DISTRICT COUNCIL AL/35/14/NMA