


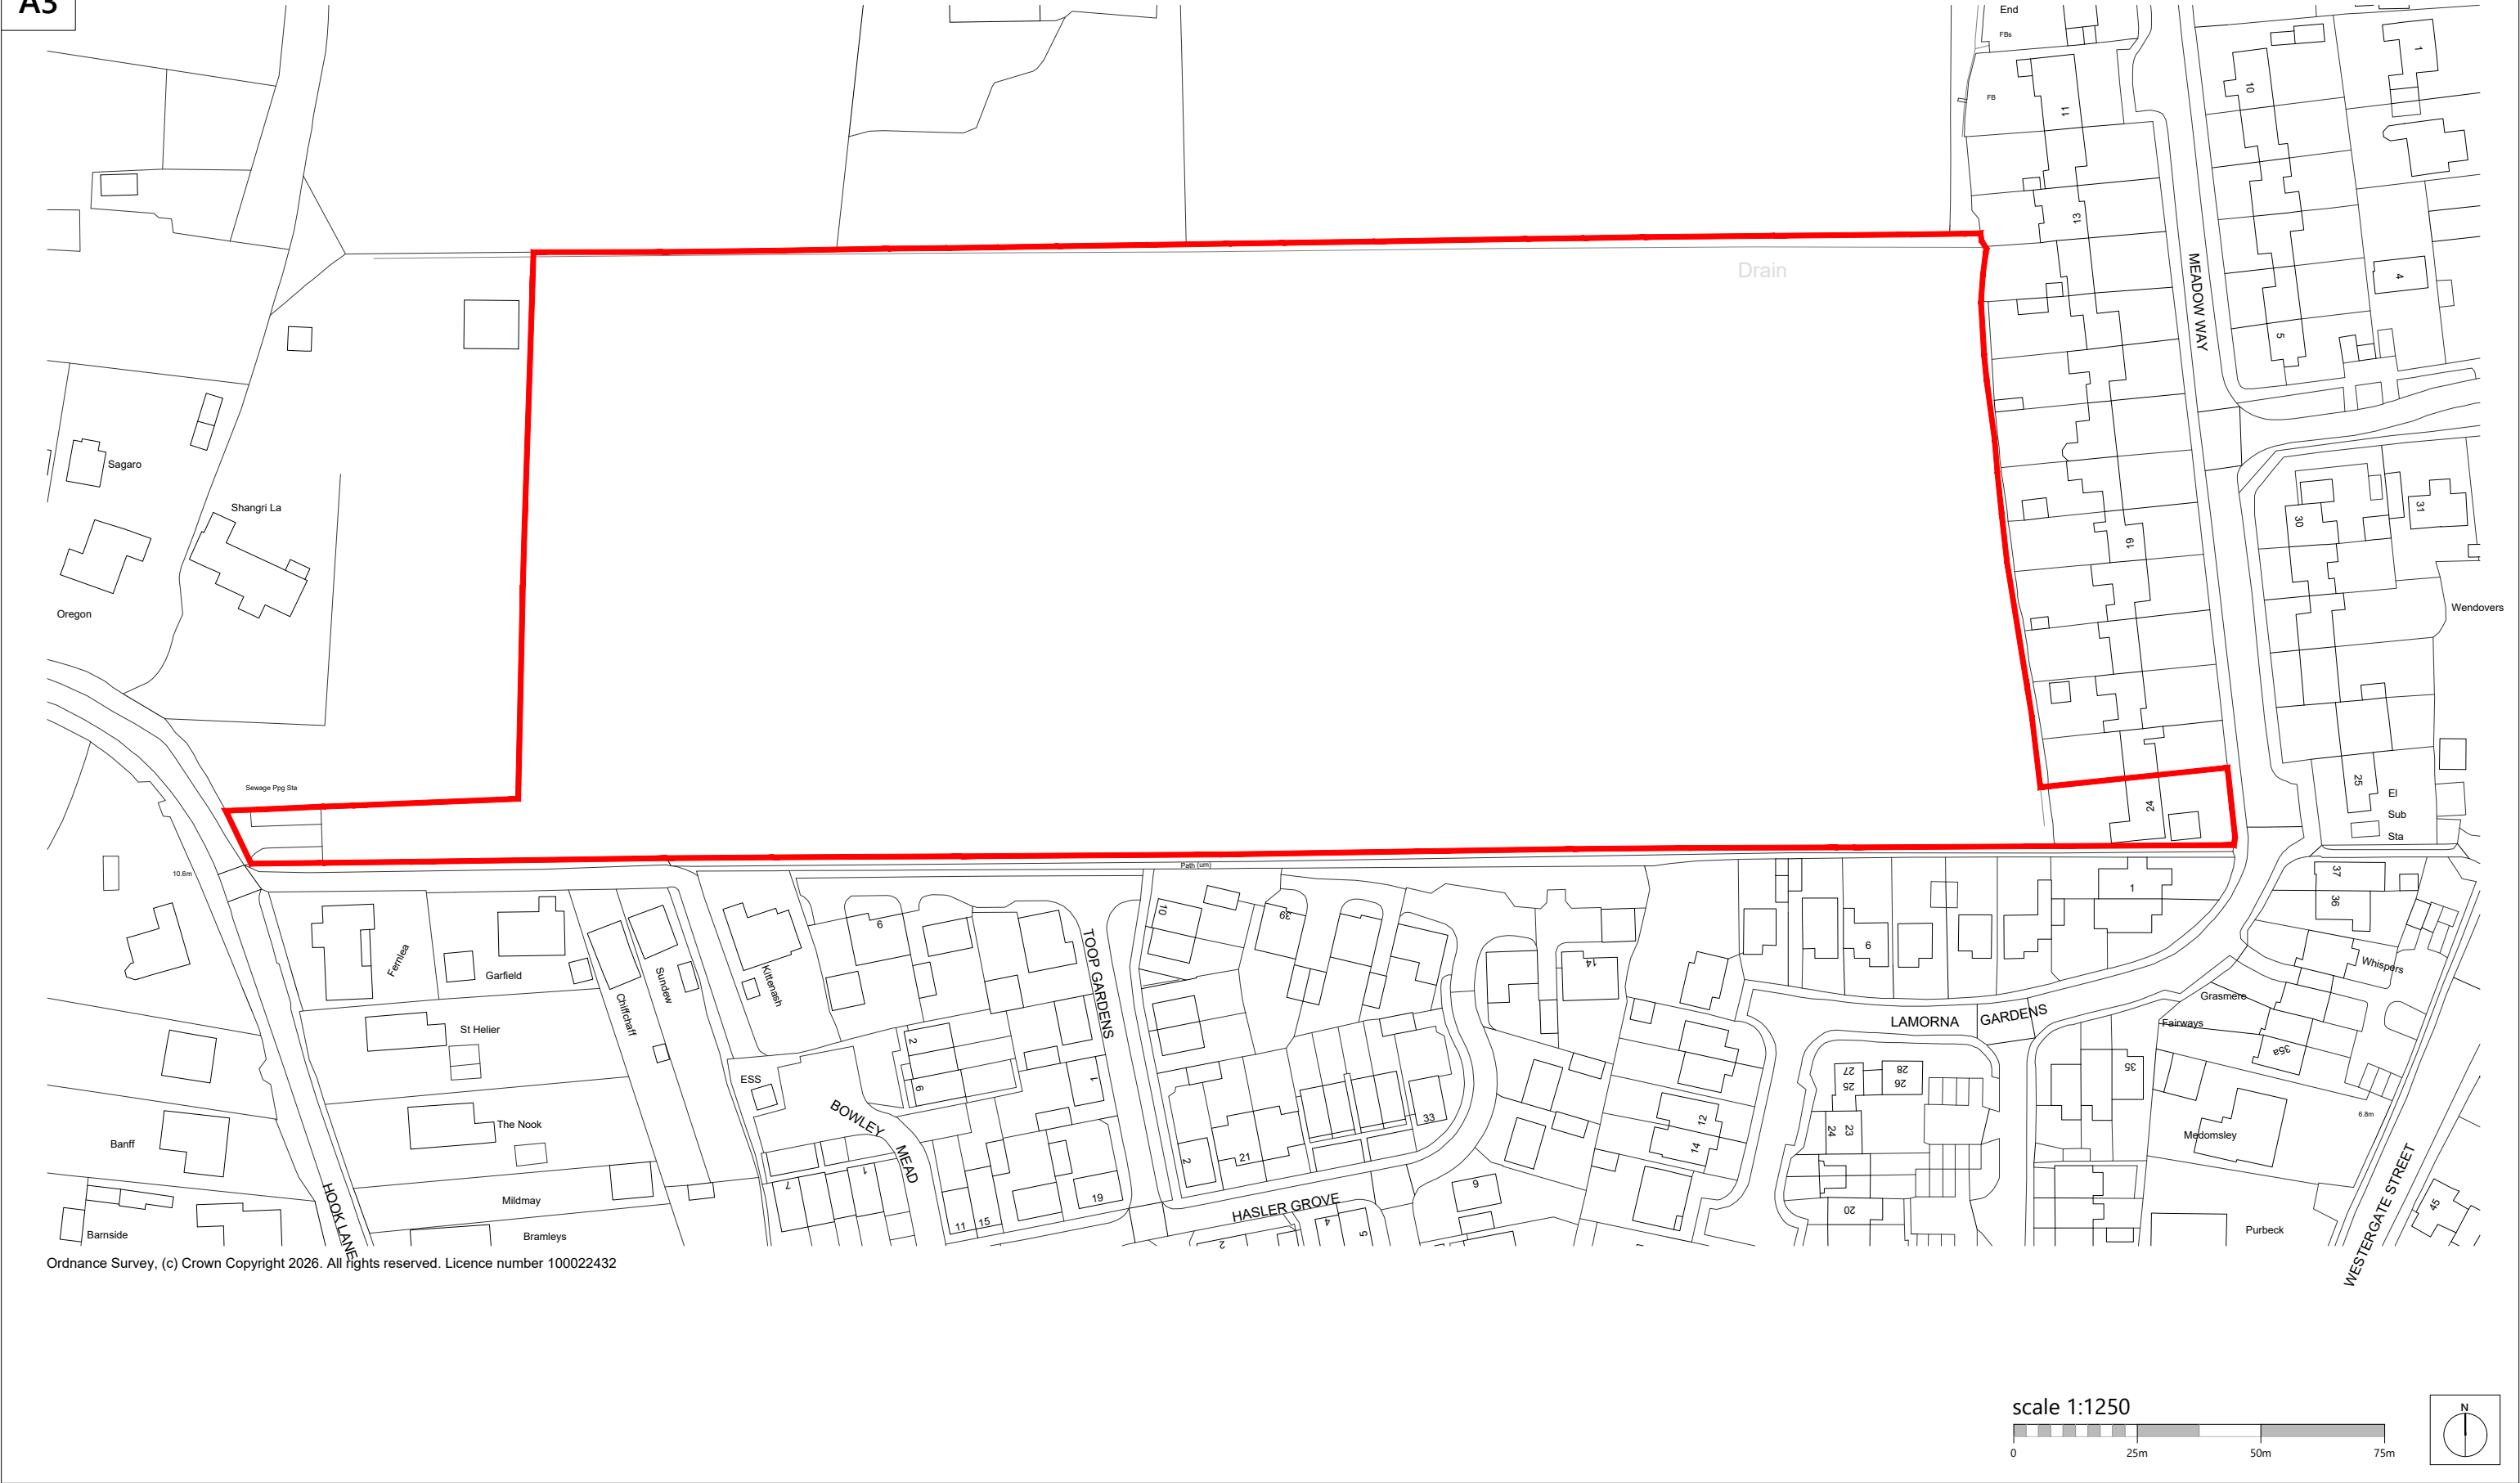

Ordnance Survey, (c) Crown Copyright 2026. All rights reserved. Licence number 100022432

T:01794 367703

Portishead T:01275 407000

London T:01794 367703

www.thrivearchitects.co.uk

This drawing is the copyright of Thrive Architects Ltd ©. All rights reserved. Ordnance Survey Data © Crown Copyright. All rights reserved. Licence No. 100007359. Permission is granted to scale from this drawing for the purposes of **Local Authority Planning Applications only**. For all other purposes DO NOT scale from this drawing. Contractors, sub-contractors and suppliers are to check all relevant dimensions and levels of the site and building before commencing any shop drawings or building work. Any discrepancies should be recorded to the Architect. Where applicable this drawing is to be read in conjunction with the Consultants' drawings / Clients' Construction Specification.

Rev

Description

A

Planning issue.

Date

01.04.26

Au

WWM

Ch

-

Project

Land Rear of Meadow Way, Westergate

Drawing

Location Plan

Client

Barratt Redrow (Southern Counties)

Job no.

BARR250904

Dwg no.

LP.01

Author

WWM

Checker

-

Status

PLANNING

Client ref.

Date

16.03.26

Rev.

A

Scale

1:1250 at A3

Office

Romsey

thrive.

architects