A1

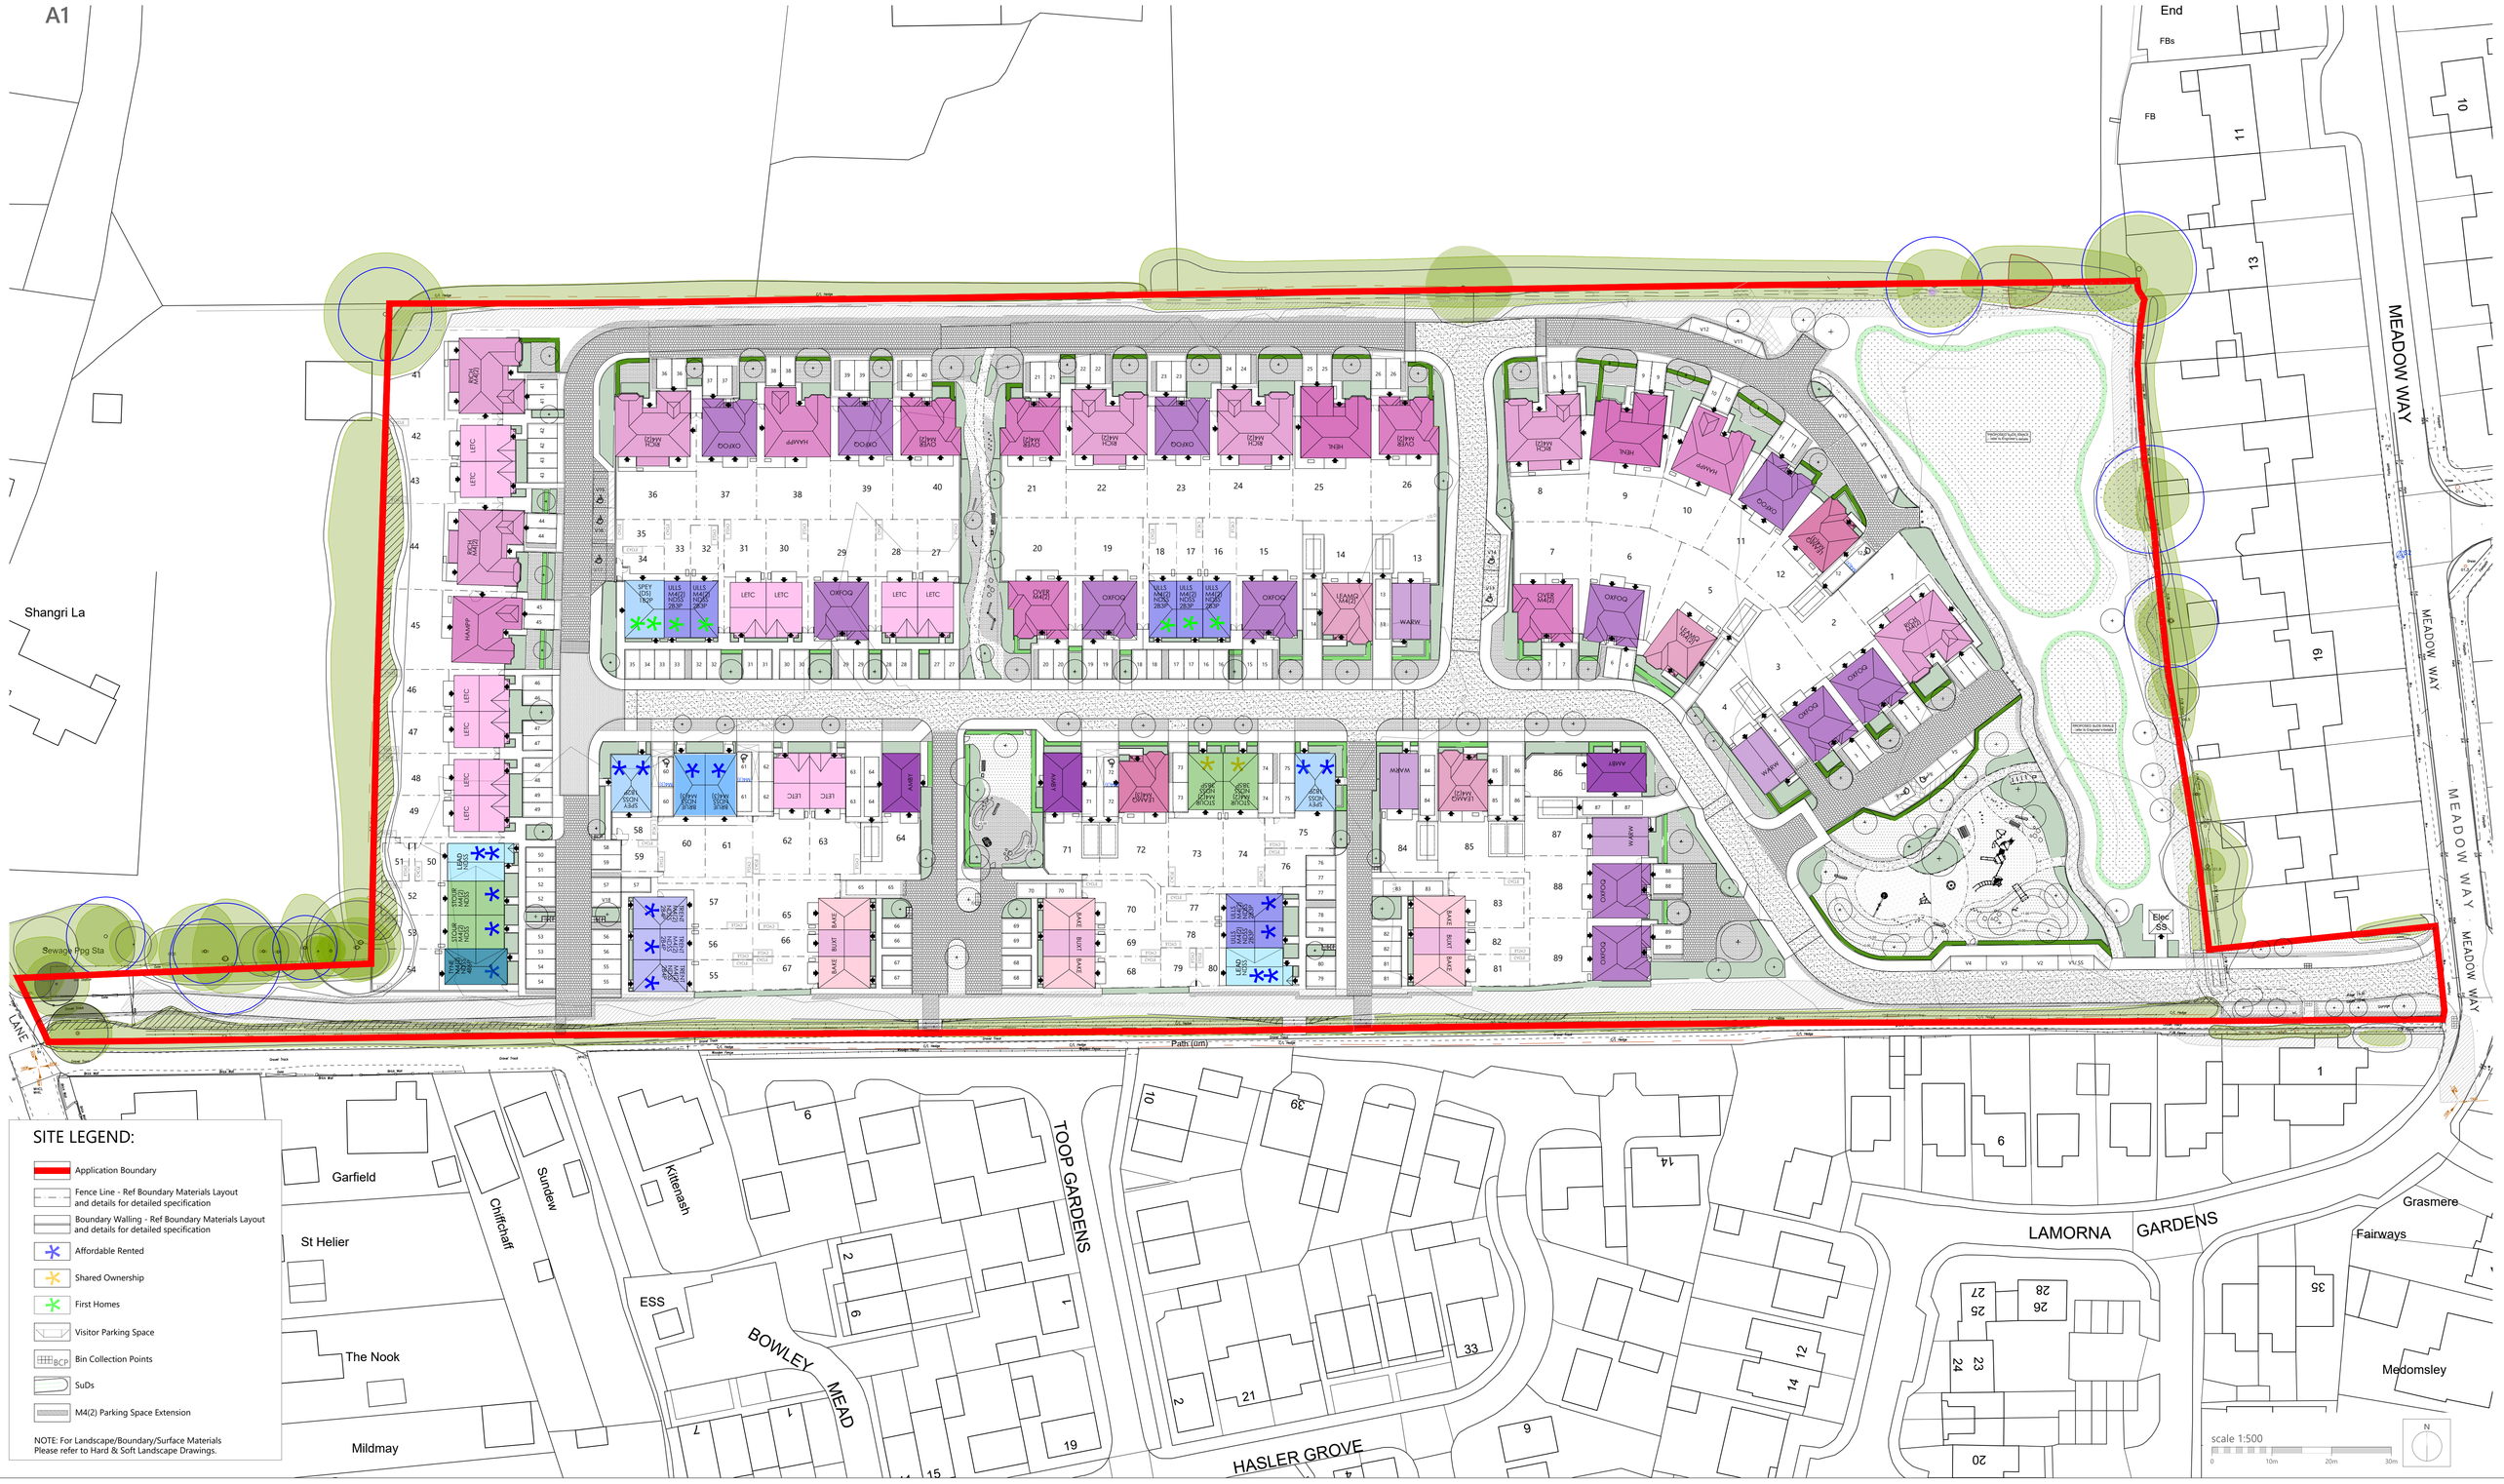

SITE LEGEND:

- Application Boundary
- Fence Line - Ref Boundary Materials Layout and details for detailed specification
- Boundary Walling - Ref Boundary Materials Layout and details for detailed specification
- Affordable Rented
- Shared Ownership
- First Homes
- Visitor Parking Space
- Bin Collection Points
- SuDs
- M4(2) Parking Space Extension

NOTE: For Landscape/Boundary/Surface Materials Please refer to Hard & Soft Landscape Drawings.

Romsey T:01794 367703
Portishead T:01275 407000
London T:01794 367703

www.thrivearchitects.co.uk

Rev	Description	Date	Au	Ch
A	Issue for Planning.	15.04.26	WWM	

Rev	Description	Date	Au	Ch

This drawing is the copyright of Thrive Architects Ltd ©. All rights reserved. Ordnance Survey Data © Crown Copyright. All rights reserved. Licence No. 100007359. Permission is granted to scale from this drawing for the purposes of **Local Authority Planning Applications only**. For all other purposes DO NOT scale from this drawing. Contractors, Sub-contractors and suppliers are to check all relevant dimensions and levels of the site and building before commencing any shop drawings or building work. Any discrepancies should be recorded to the Architect. Where applicable this drawing is to be read in conjunction with the Consultants' drawings / Clients' Construction Specification.

Project	**Land Rear of Meadow Way, Westergate**		
Drawing	**Site layout**		
Client	**Barratt Redrow**		
Job no.	**BARR250904**	Date	**17.09.2025**
Dwg no.	**SL.01**	Rev.	**A**
Author	**WWM** Checked -	Scale	1:500 at A1
Status	PLANNING	Office	**Romsey**
Client ref.			

thrive. architects