


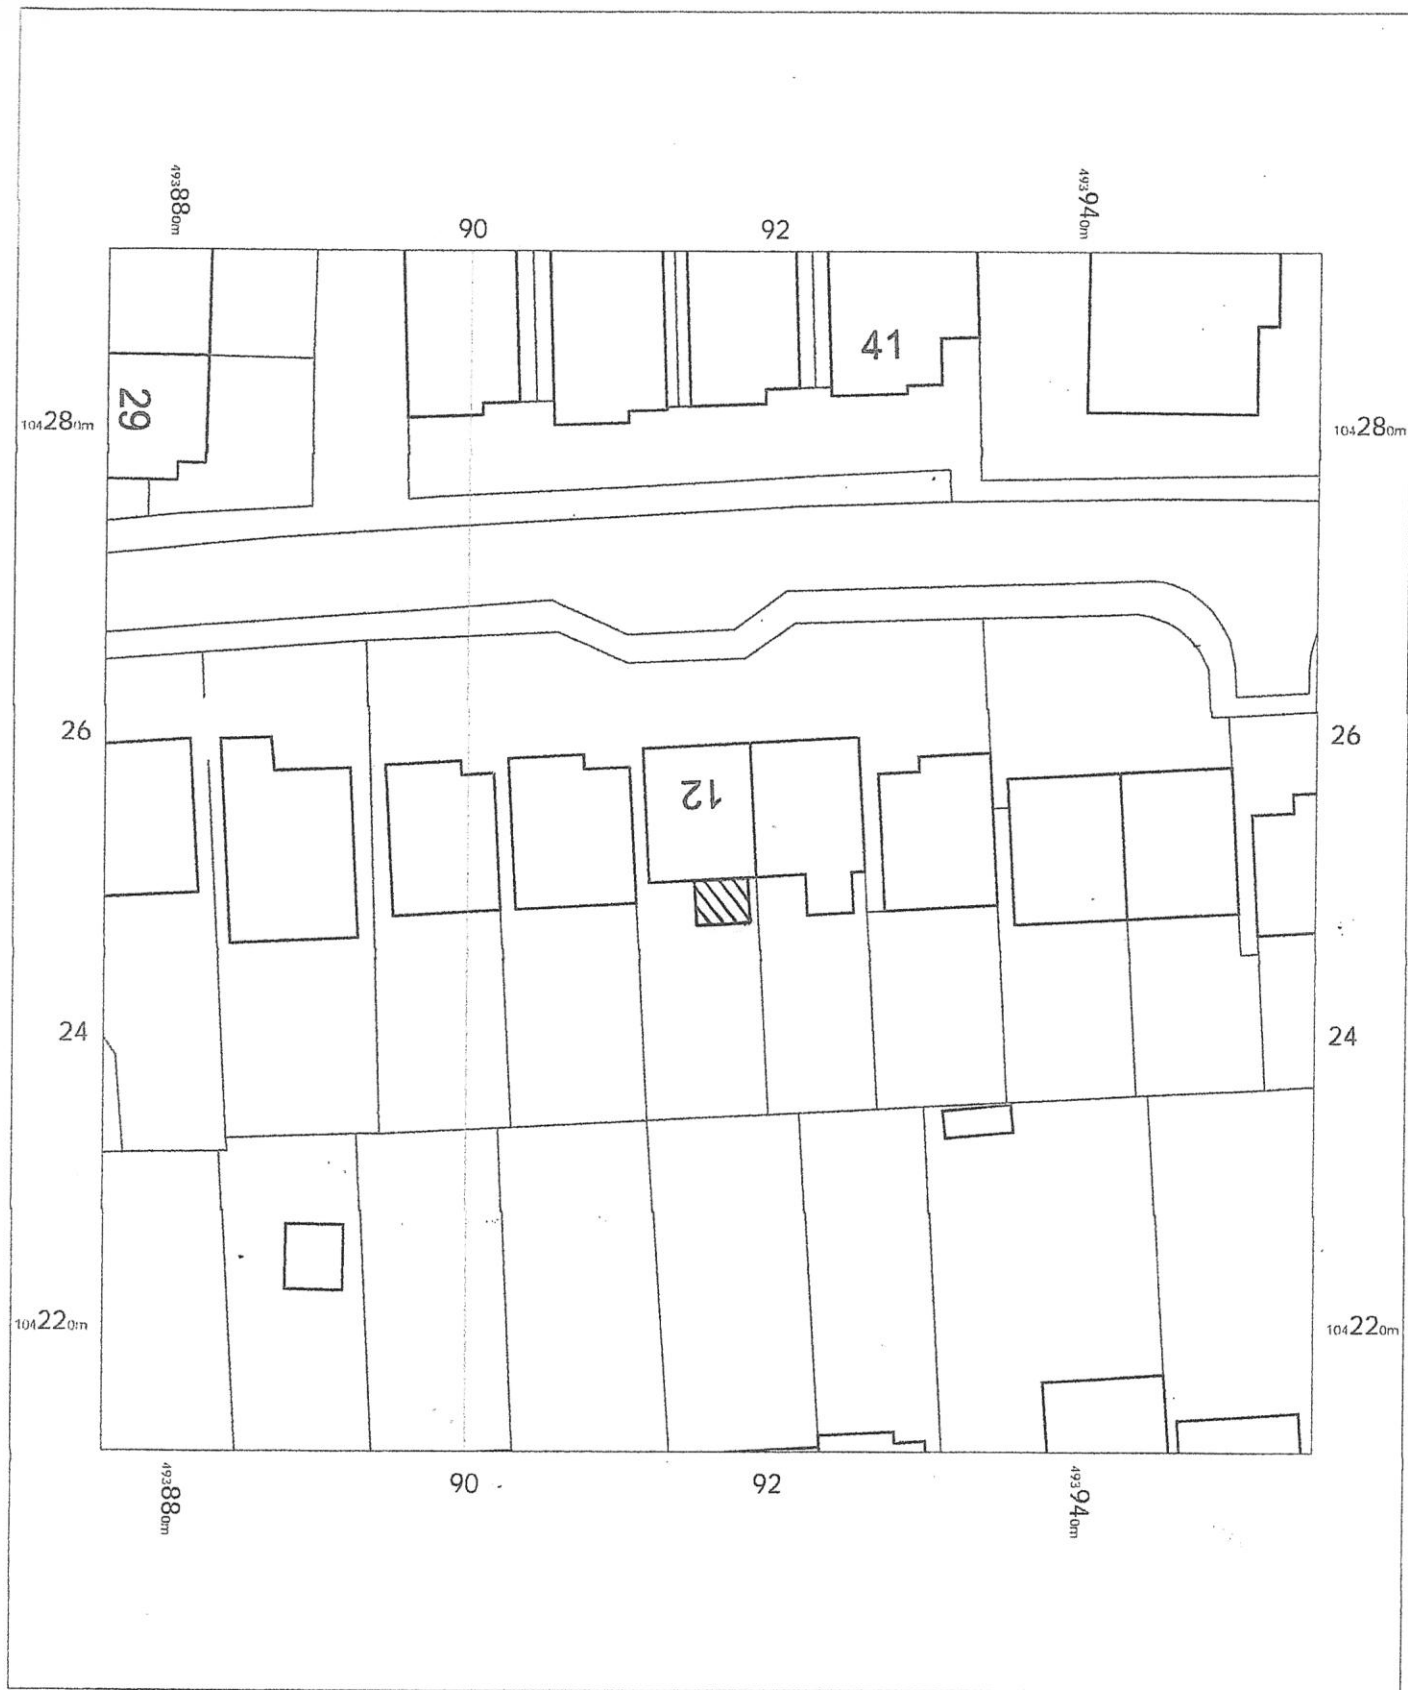


12 Oak Tree Lane,
Chichester, Woodgate,
West Sussex, PO20 3GU

OS MasterMap 1250/2500/10000 scale
Wednesday, November 20, 2024, ID: LAT-01195358
www.latitudemaps.co.uk

1:500 scale print at A4, Centre: 493916 E, 104252 N

©Crown Copyright Ordnance Survey. Licence no.
AC0000806982

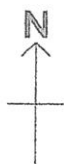

LATITUDE
MAPPING