


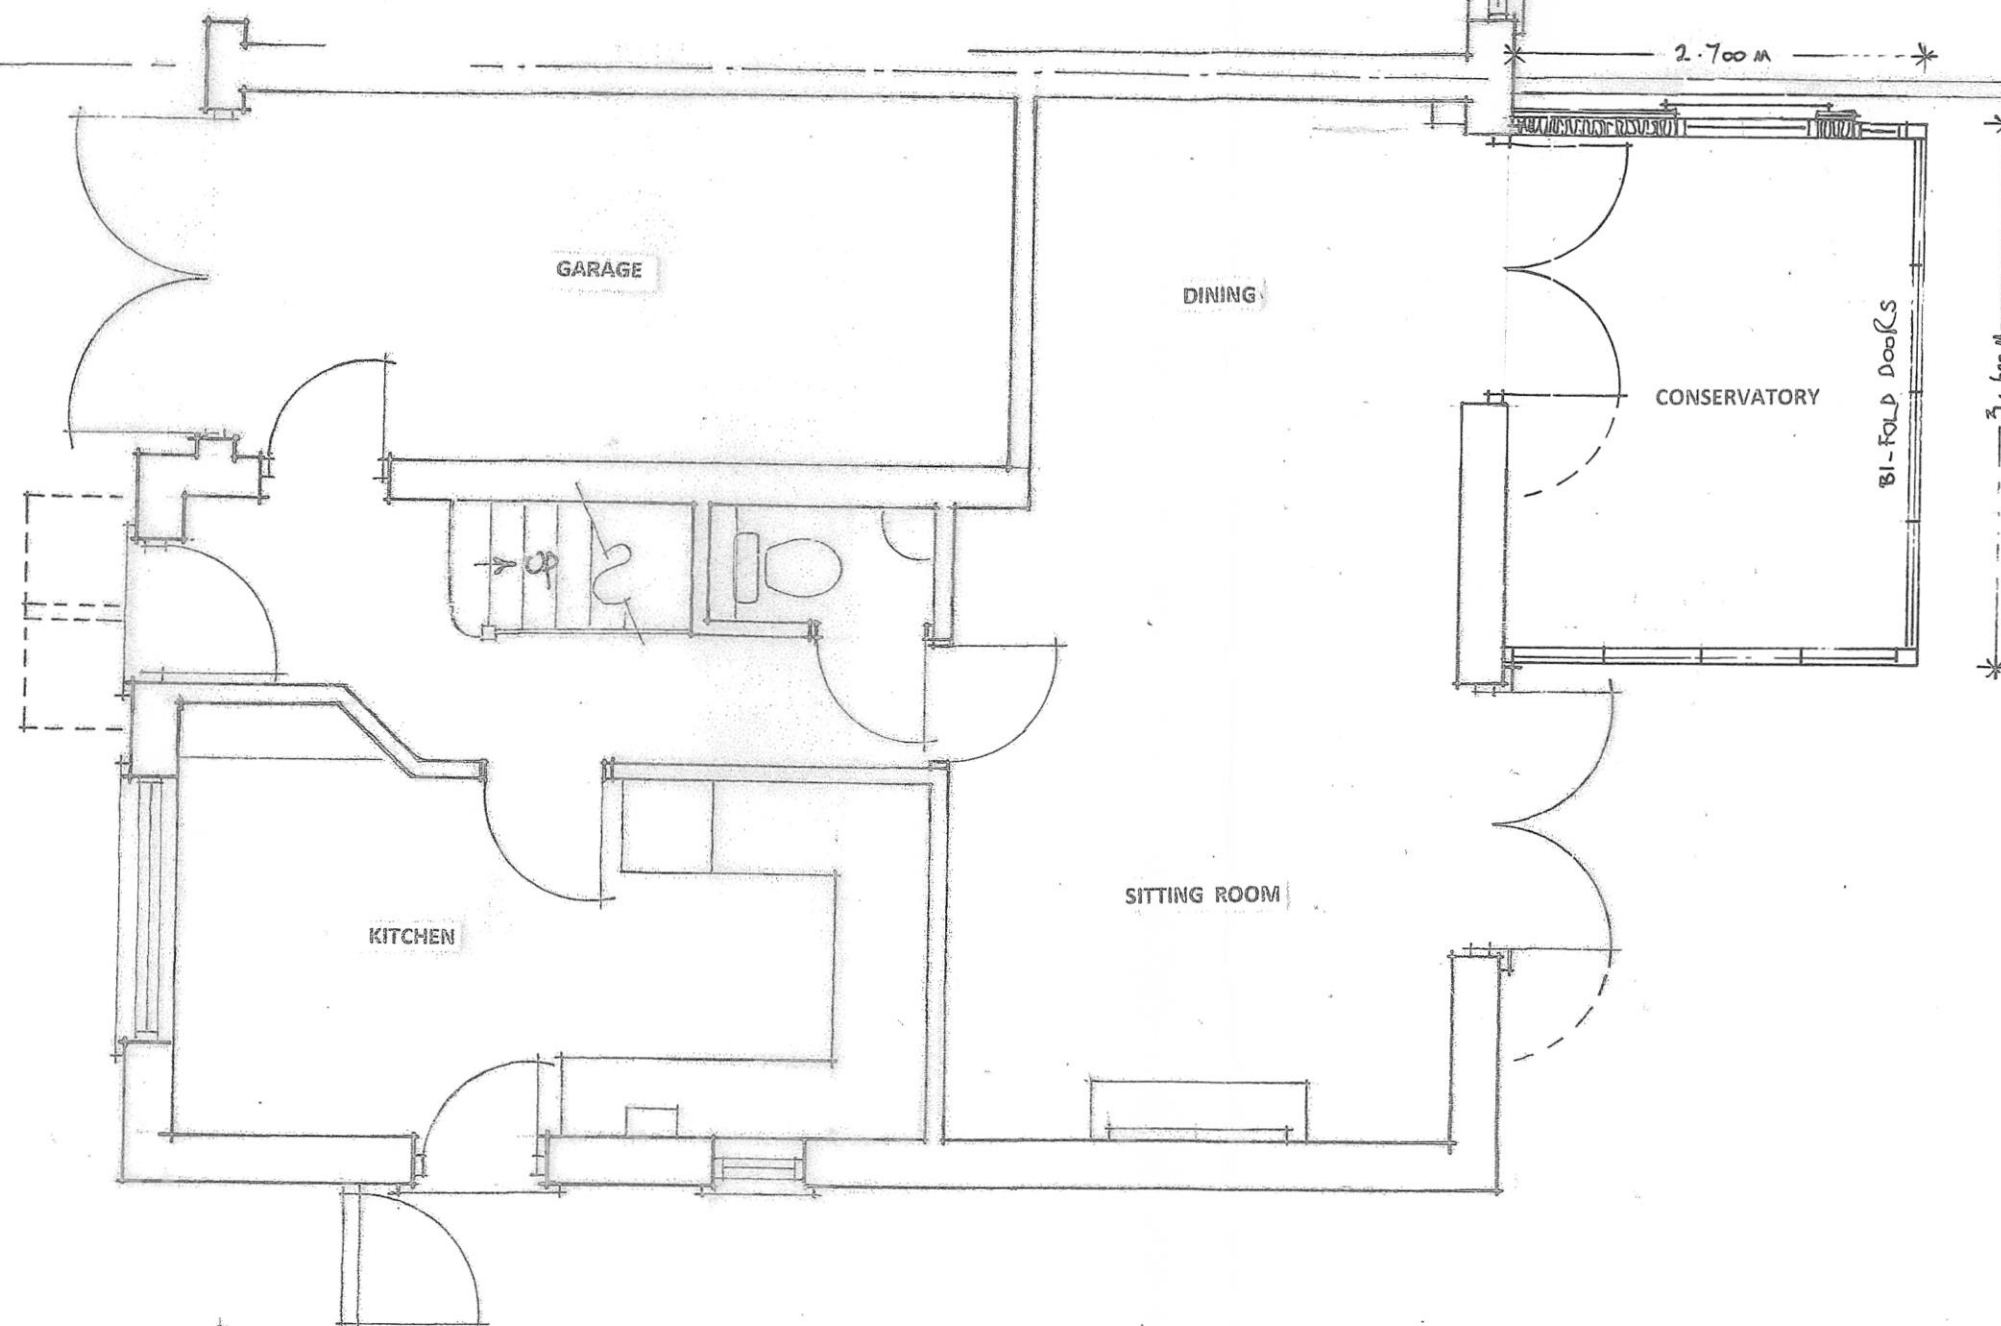

GROUND FLOOR PLAN ~ AS PROPOSED


12, OAK TREE LANE, WOODGATE, CHICHESTER, WEST SUSSEX


SCALE 1:50 MAY 2026 No. 27/25/06

Clive Fish ~ Building & Design Consultant

Tel ; (01903) 732942

SCALE 1:50 @ A3 PAPER SIZE

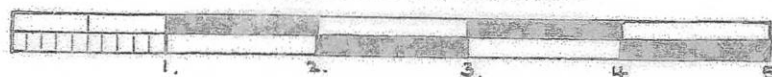

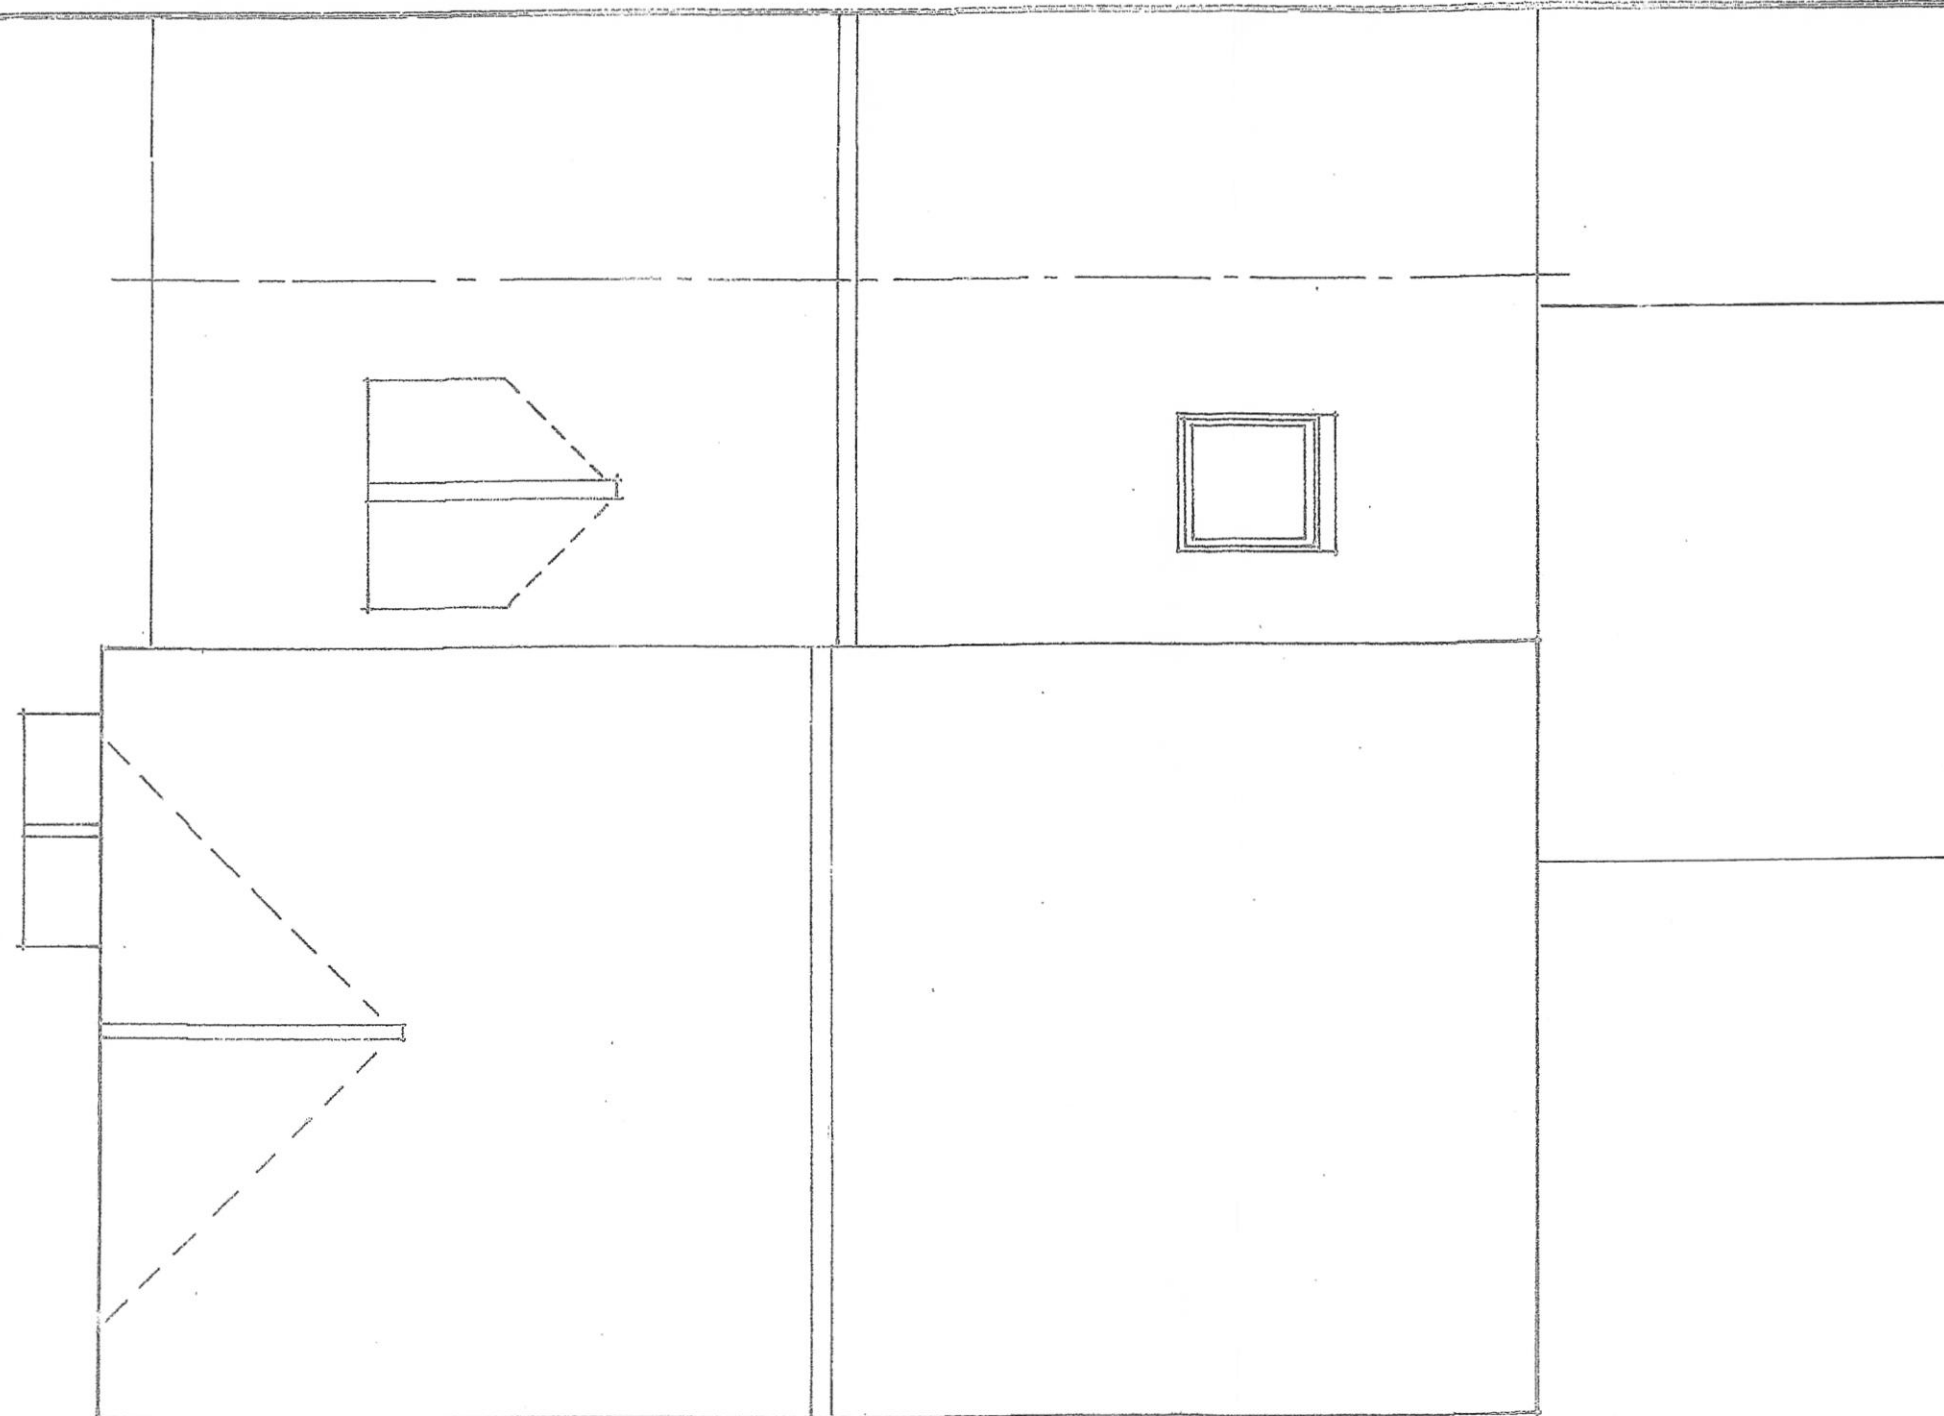

ROOF PLAN ~ AS PROPOSED

12, OAK TREE LANE, WOODGATE, CHICHESTER, WEST SUSSEX

SCALE 1:50 MAY 2026 No. 27/25/07 '5

Clive Fish ~ Building & Design Consultant

Tel: (01903) 732942

SCALE 1:50 @ A3 PAPER SIZE





SIDE ELEVATION (WEST) ~ AS PROPOSED

12, OAK TREE LANE, WOODGATE, CHICHESTER, WEST SUSSEX

SCALE 1:50 MAY 2026 No. 27/25/08

Olive Fish ~ Building & Design Consultant

Tel: (01903) 732042

SCALE 1:50 @ A3 PAPER SIZE





EXTENSION

REAR ELEVATION (SOUTH) ~ AS PROPOSED

12, OAK TREE LANE, WOODGATE, CHICHESTER, WEST SUSSEX


SCALE 1:50 NOVEMBER 2024 No. 27/25/09 X 6

Olive Fish ~ Building & Design Consultant

Tel: (01903) 732942

SCALE 1:50 @ A4 PAPER SIZE



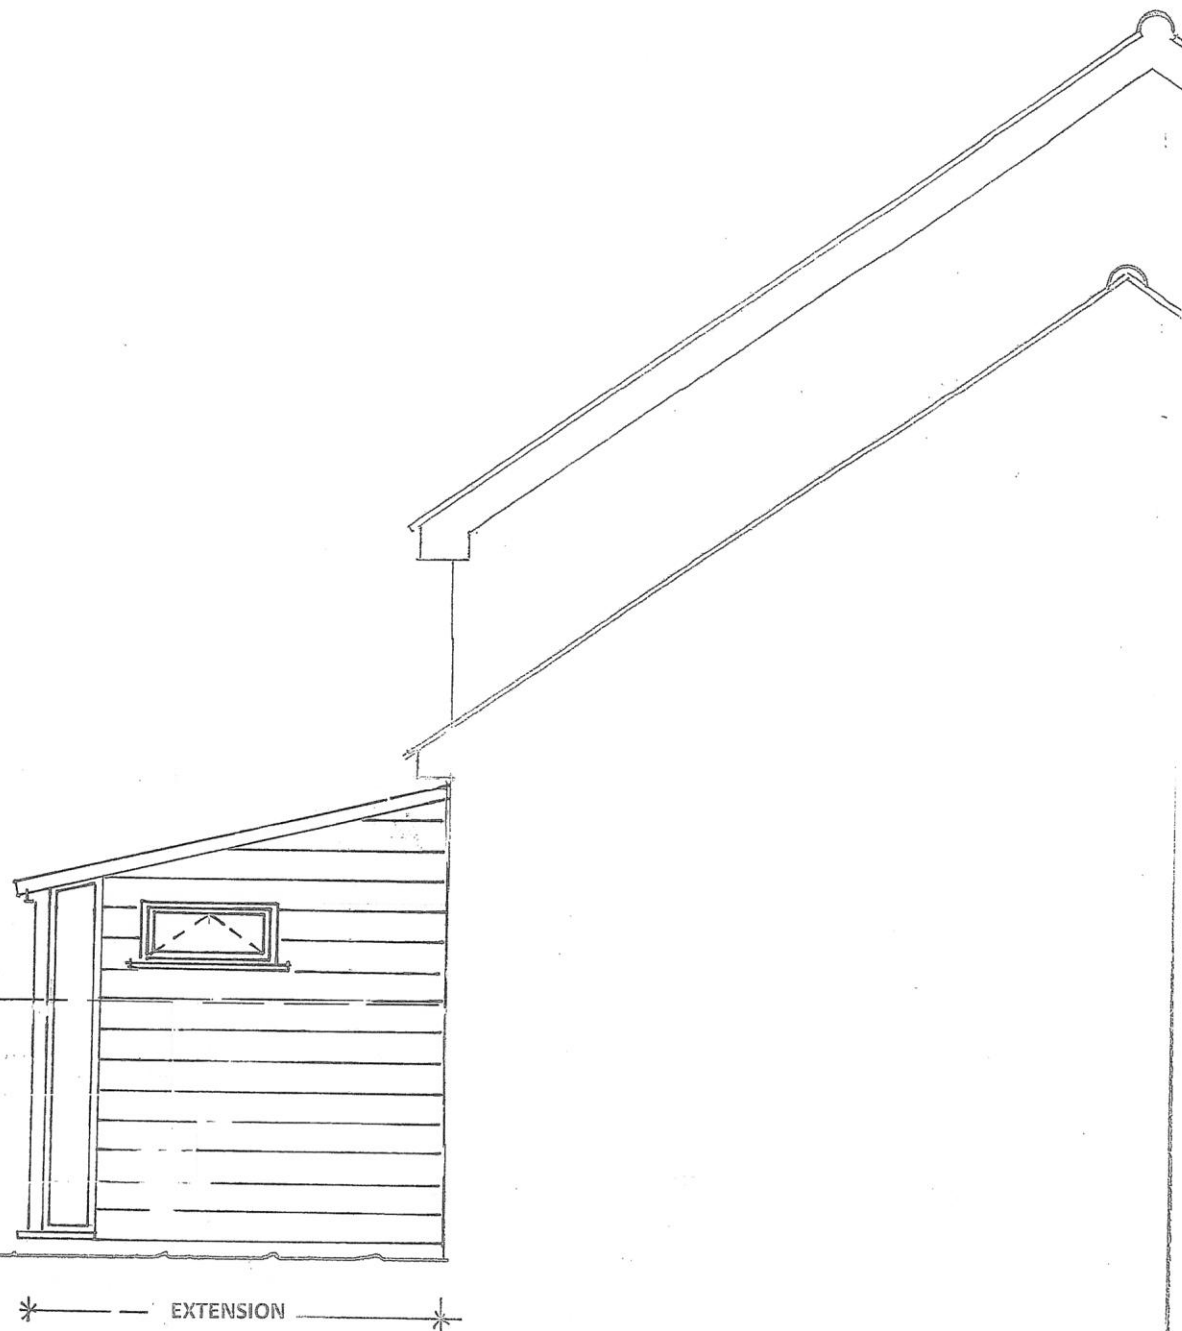

SIDE ELEVATION (EAST) ~ AS PROPOSED

12, OAK TREE LANE, WOODGATE, CHICHESTER, WEST SUSSEX

SCALE 1:50 NOVEMBER 2024 No. 27/25/10 *K.B.*

Olive Fish ~ Building & Design Consultant

Tel: (01903) 732942

SCALE 1:50 @ A4 PAPER SIZE

