



Soakaways in soft landscaped areas

These may be fitted with Class A15 ductile iron covers and frames.

Reinstatement to be topsoil and turf above soakaway granular surround

Class D400 manhole cover and frame 600mmx600mm to BS EN 124 to be used in adoptable highways and private roads/drives and car parks with class B125 elsewhere, bedded and haunched with mortar.

All brickwork to be Class B engineering to BS 3921 - 2 courses min; 4 courses max; 225mm thick

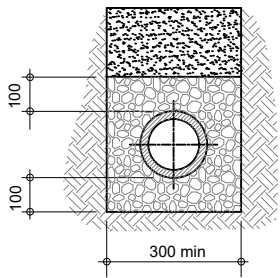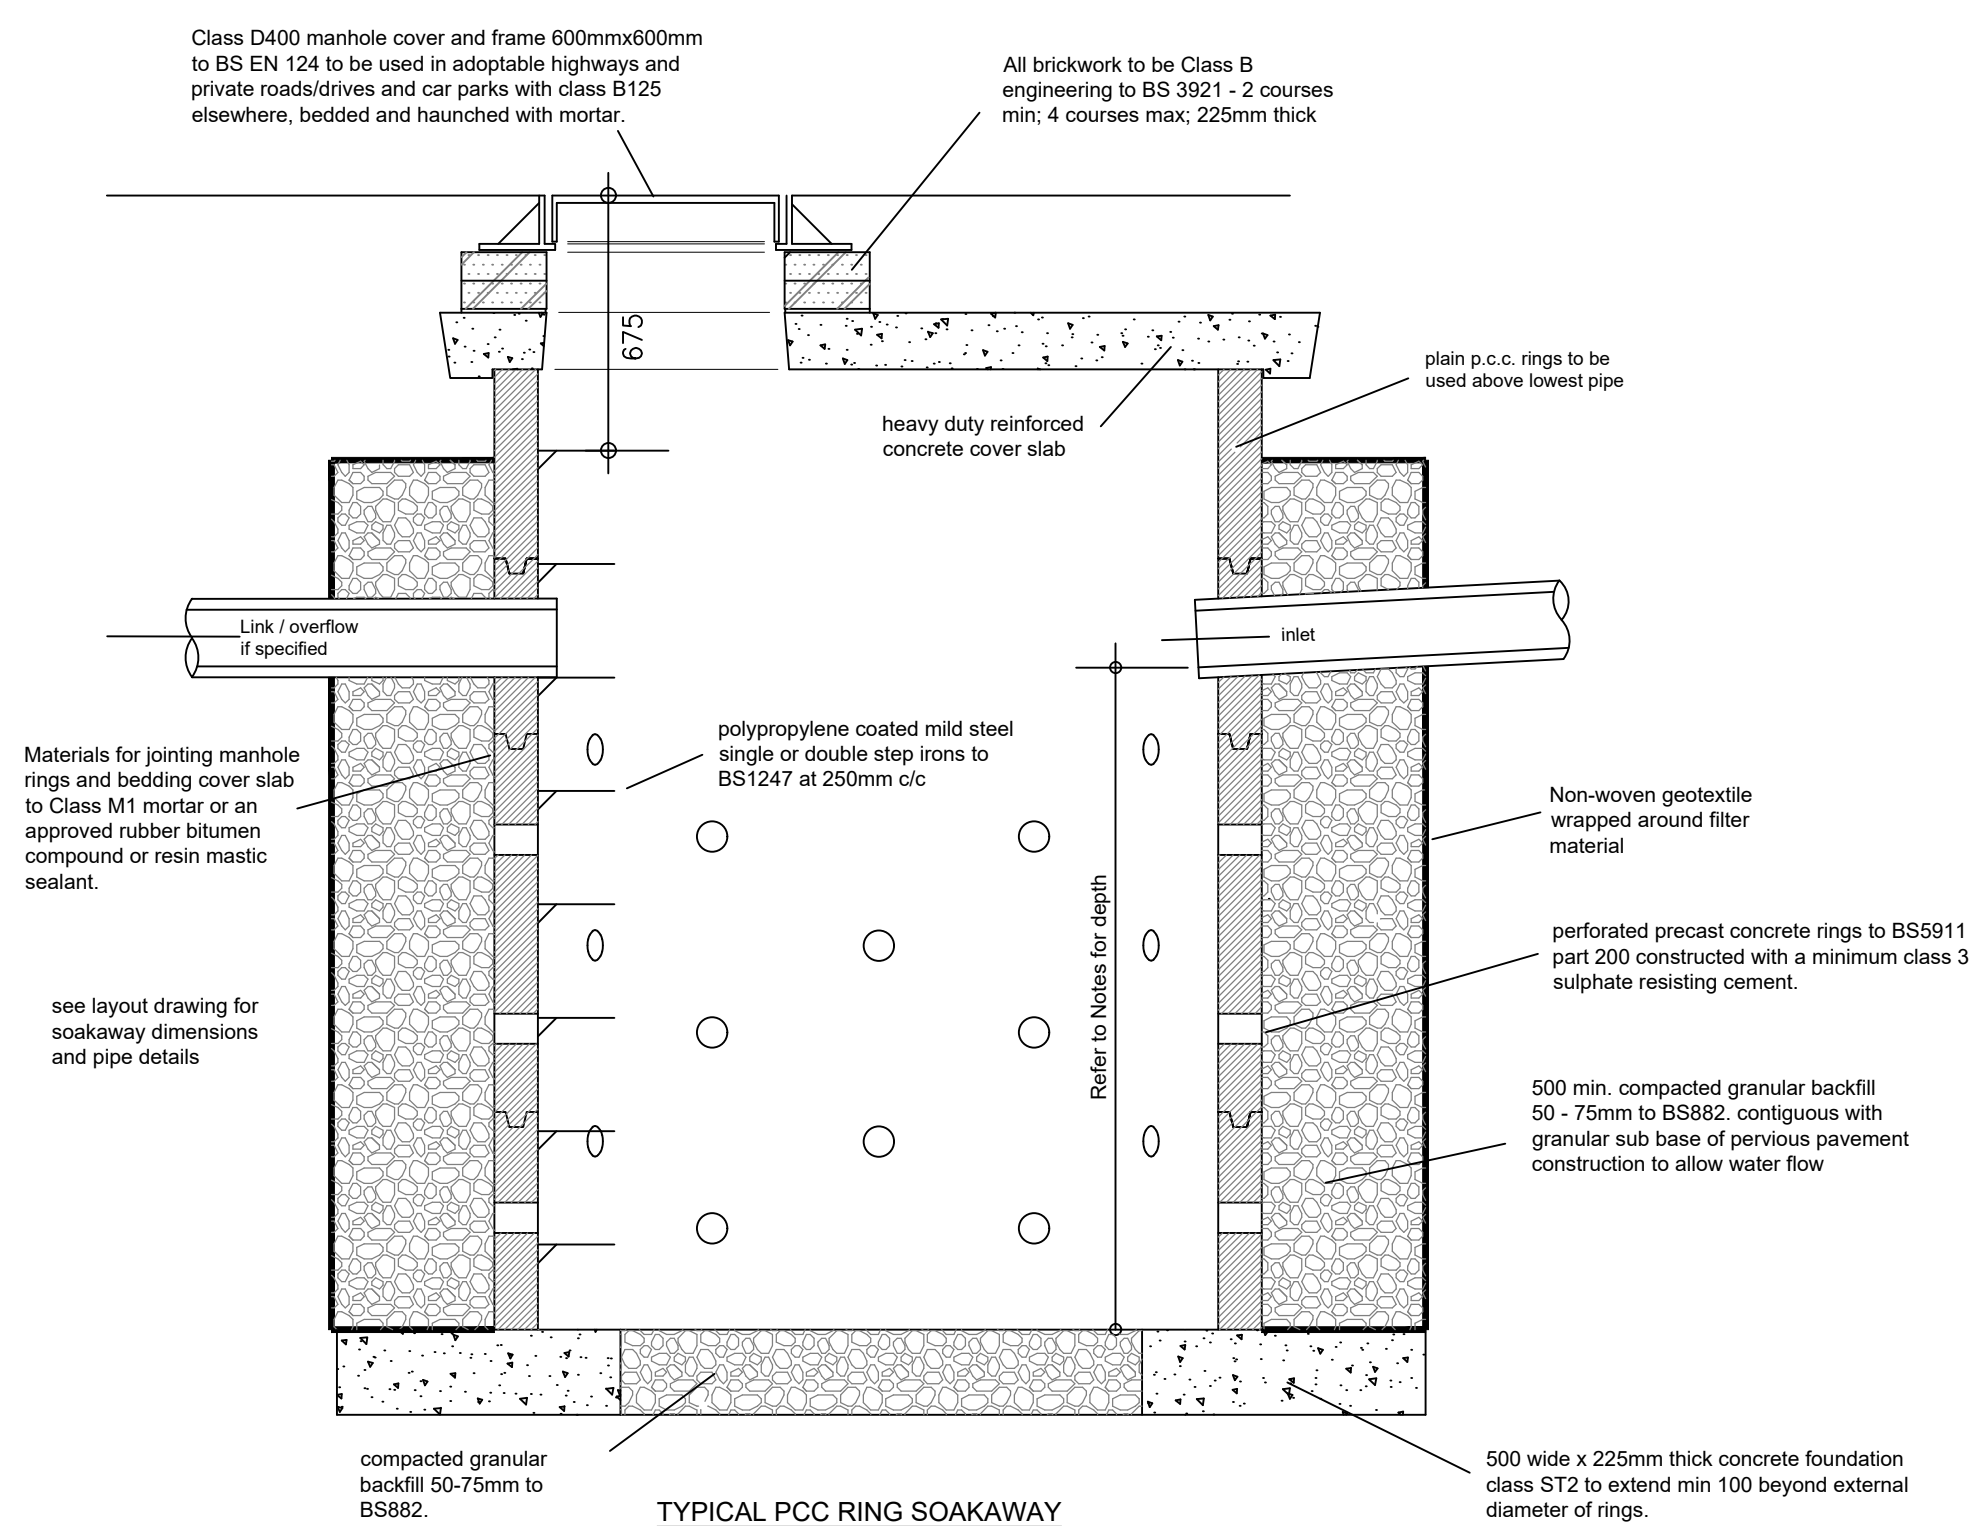

GRANULAR SURROUND (CLASS S)

To be used where cover to crown of pipe is greater than 350mm under private soft landscaped areas and greater than 600mm under drives. Concrete bed and surround to be used elsewhere

-	Original	RTFC	18.4.20
Rev.	Description	Drn.	Date
Project			
Forge House Nyton Road Eastergate			
Client			
Mr Ganley			
Drawing Title			
SW Construction Details			
© This drawing is copyright It may not be copied or reproduced without written authority			
Scale		At original	
As shown		A3	
Drawing Number		Revision	
2035/SK5		-	