



GRANULAR SURROUND (CLASS S)

To be used where cover to crown of pipe is greater than 900mm under private soft landscaped areas and greater than 1200mm under vehicular areas. Concrete bed and surround to be used elsewhere

Class D400 manhole cover and frame 600mmx600mm to BS EN 124 to be used in adoptable highways and private roads/drives and car parks with class B125 elsewhere, bedded and haunched with mortar.

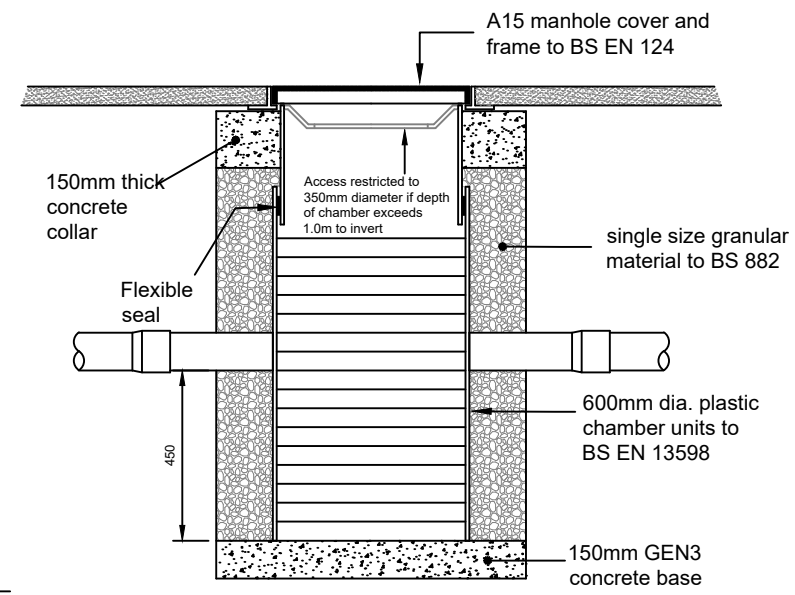


Typical Silt Trap Inspection Chamber Detail (for use in areas not subject to vehicle loading)

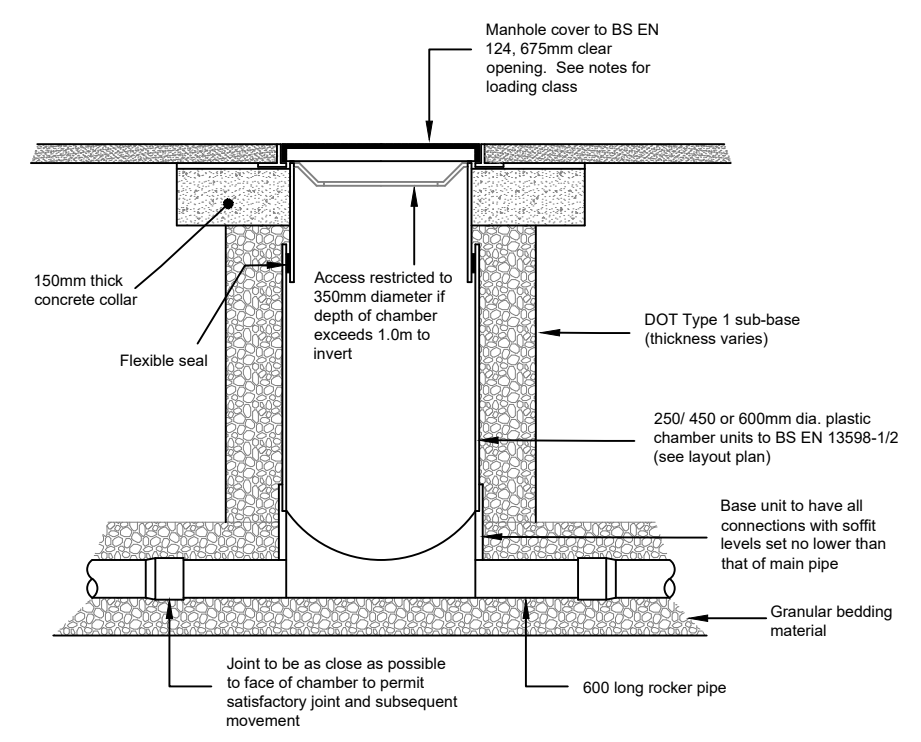


Typical Access Chamber Detail - Type 4 (for use in landscaped areas and footways)
Scale 1:20

Soakaways in soft landscaped areas
These may be fitted with Class A15 ductile iron covers and frames.
Reinstatement to be topsoil and turf above soakaway granular surround

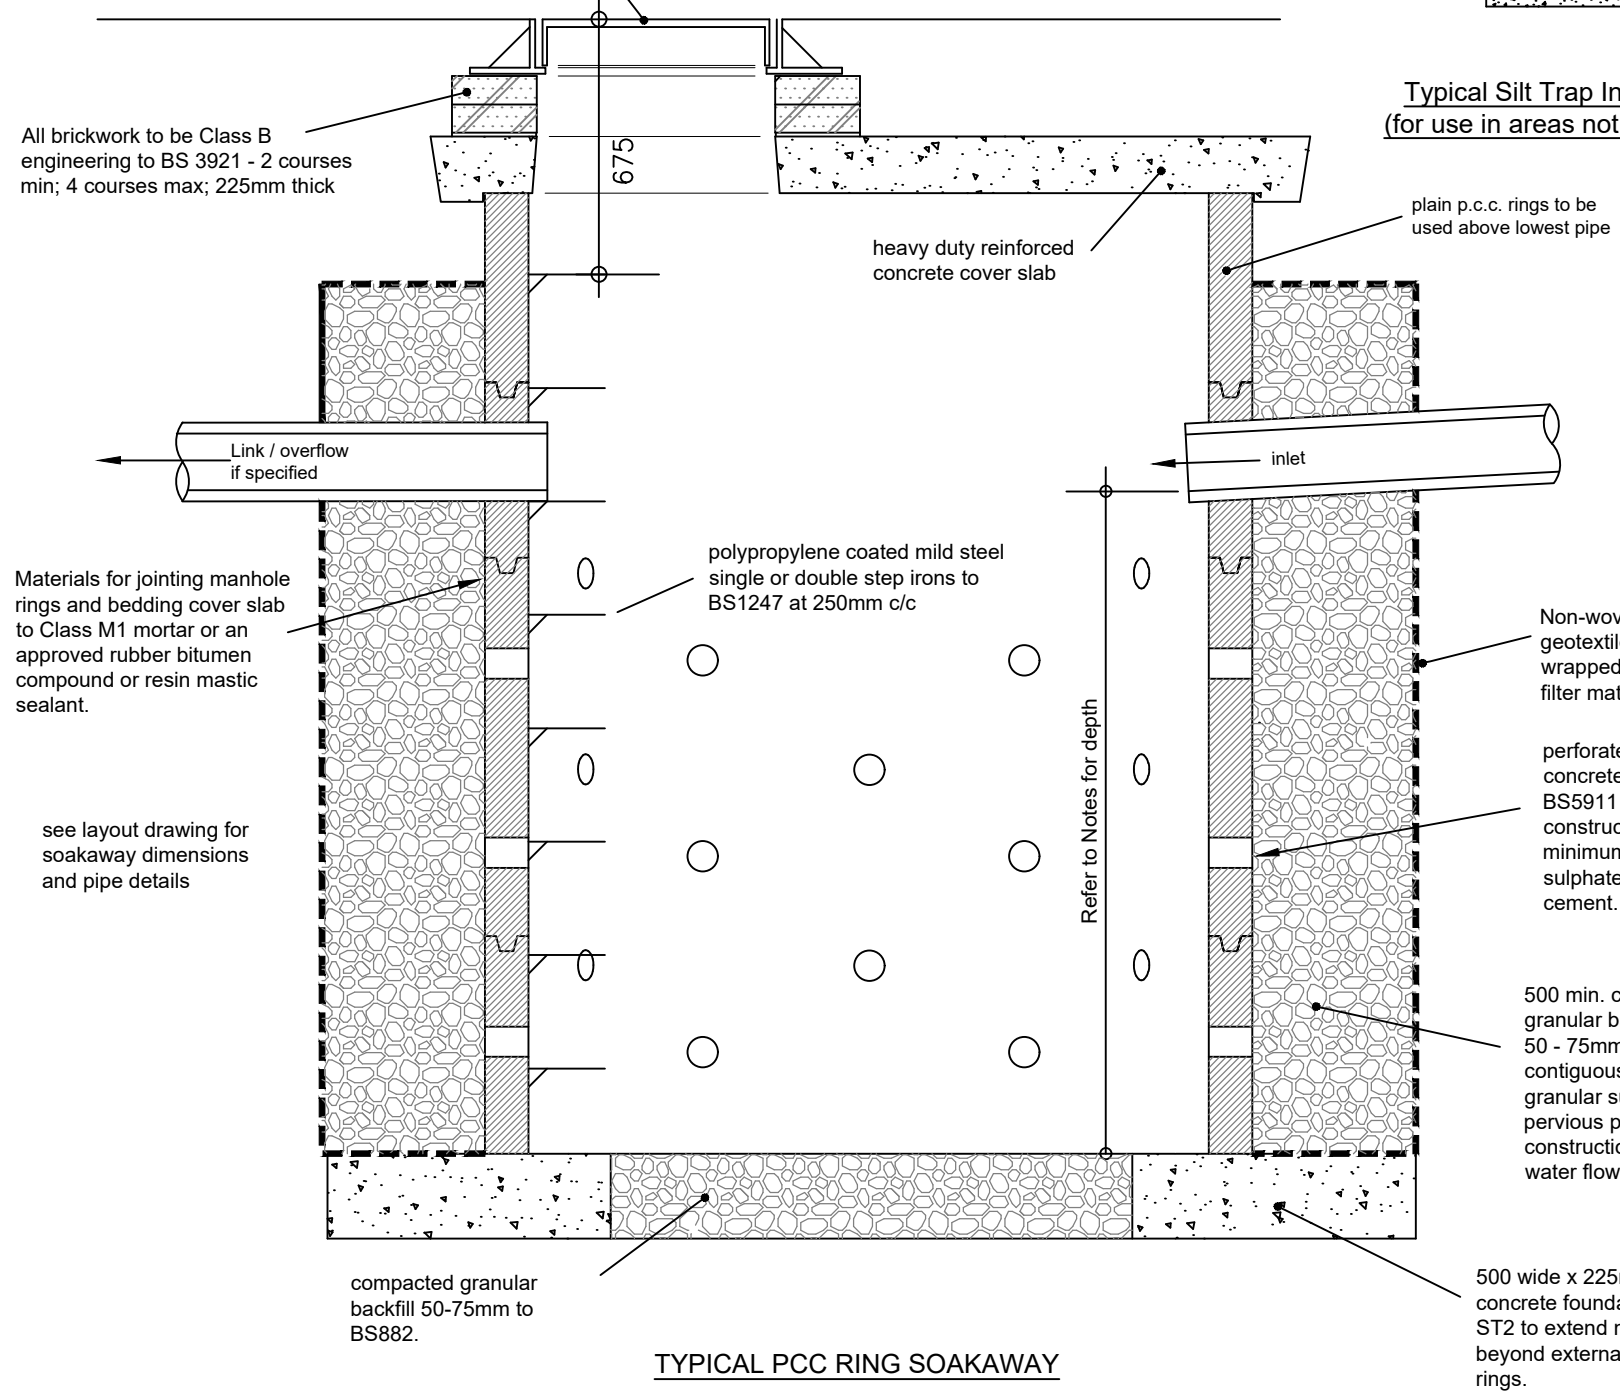

TYPICAL PCC RING SOAKAWAY

Plain concrete class ST2 to be separated at each joint with an approved compressible material.
Type 1 granular sub-base to road formation

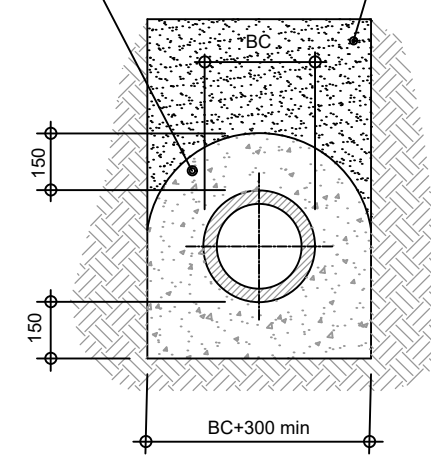

CONCRETE SURROUND (CLASS Z)

To be used where cover to crown of pipe is less than 900mm under soft landscaped areas and less than 1200mm under other vehicular areas.

-	Original	RTFC	14.6.20
Rev.	Description	Dm.	Date
Project			
Forge House Nyton Road Eastergate			
Client			
Mr Ganley			
Drawing Title			
SW Construction Details			
© This drawing is copyright It may not be copied or reproduced without written authority			
Scale	As shown	At original	A3
Drawing Number	2035/SK6	Revision	-