



Tel: 020 8943 4032
Fax: 020 8977 8344
email: reception@cunnanetownplanning.co.uk
67 Strathmore Road, Teddington, Middlesex, TW11 8UH



PLANTING SCHEDULE : HEDGES				
Tree Species	Size	Density	%	Quantity
Acer campestre	6-8 cm girth, br			6
Betula pendula	6-8 cm girth, br			4
Quercus robur	6-8 cm girth, br			5
Sorbus devoniensis	ftd 2-2.5 mht, br			4
Hedgerow Species - single staggered row planted at 4 plants/ metre, in group 3-9 no.				
	Size	Density	%	Quantity
Corylus avellana	60-90 cm br	1/mL	10%	83
Ilex aquifolium	60-90 cm br	1/mL	5%	42
Ligustrum vulgare	60-90 cm 3L cg	1/mL	15%	125
Crataegus monogyna	60-90 cm br	1/mL	30%	250
Viburnum opulus	60-90 cm br	1/mL	25%	208
Prunus spinosa	60-90 cm br	1/mL	15%	125

LEGEND

- Plot Boundaries - 2.0 metres high wooden fence
- Proposed Landscape / Grass Area
- Permeable Hardstanding
- Proposed Trees & Hedgerow
- Proposed Hedges
- Tree protection fencing

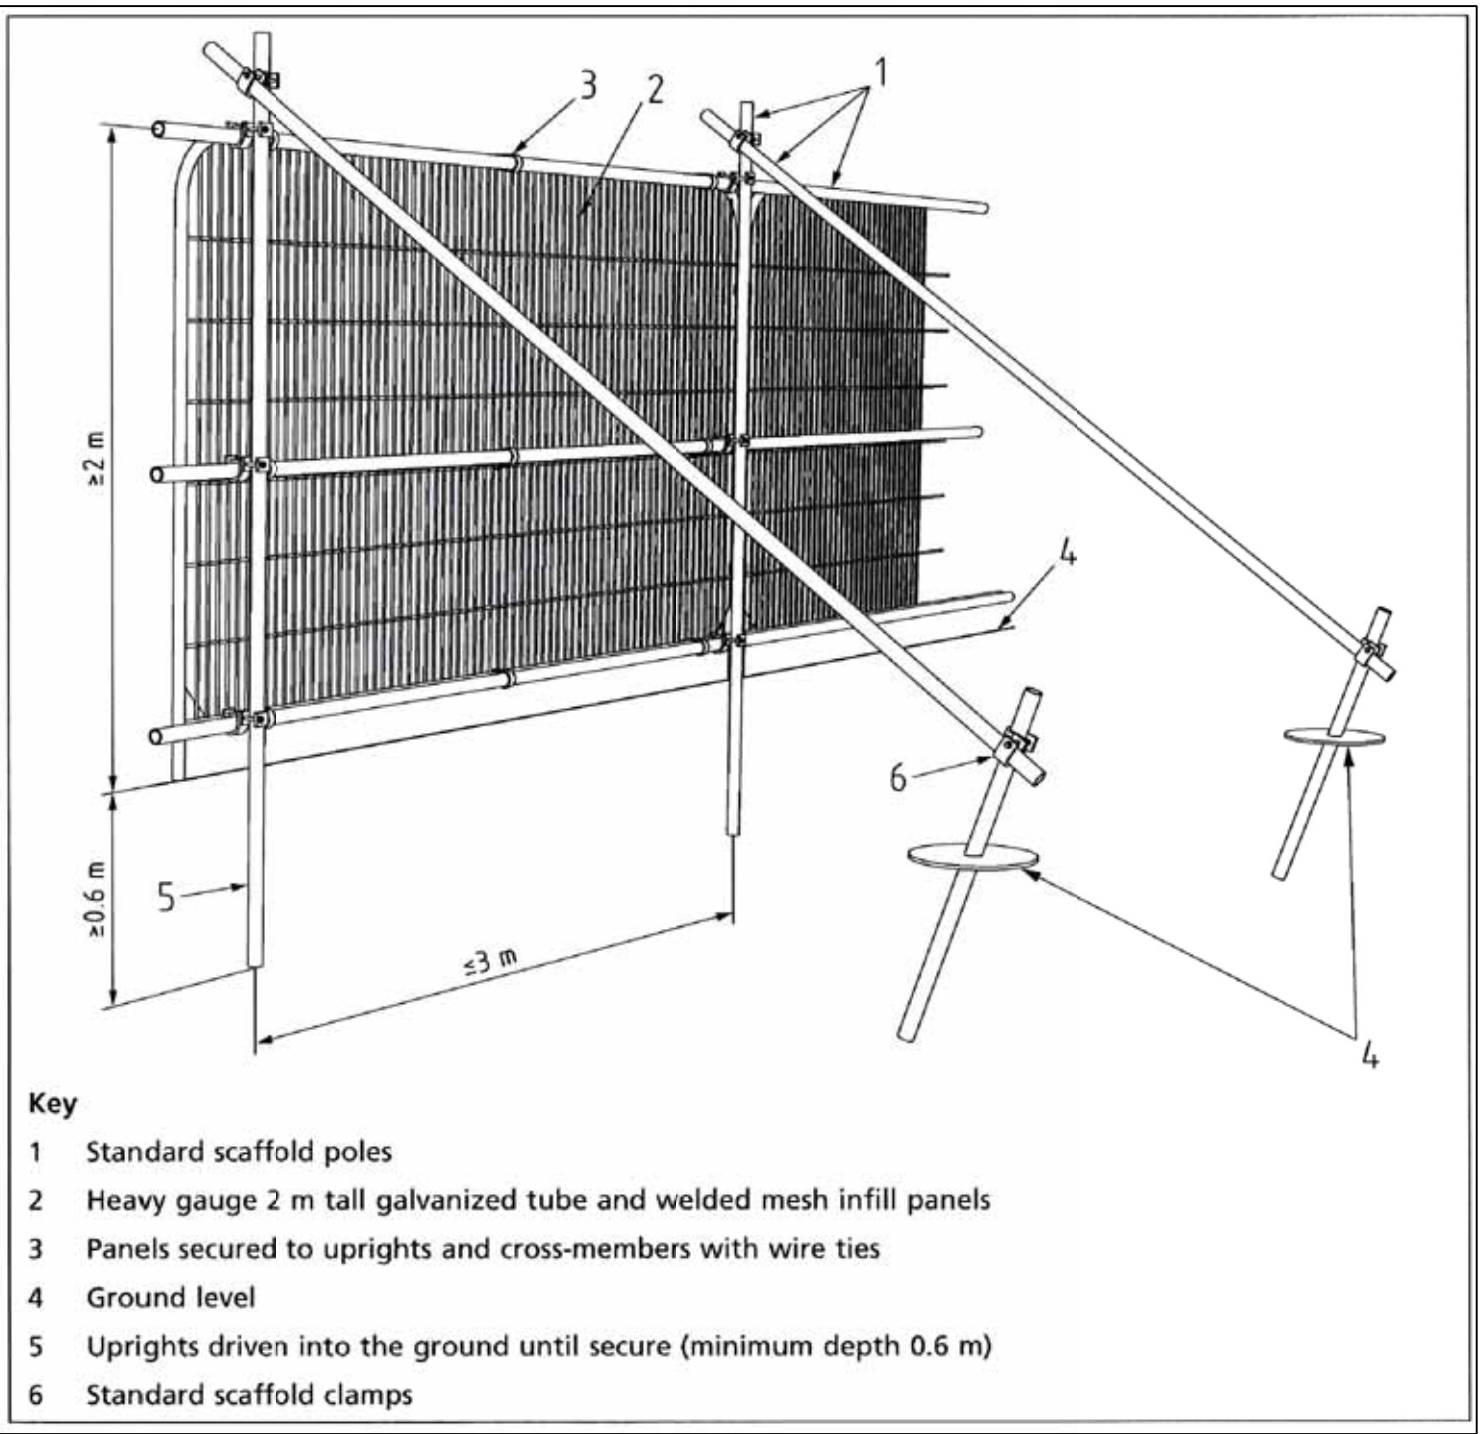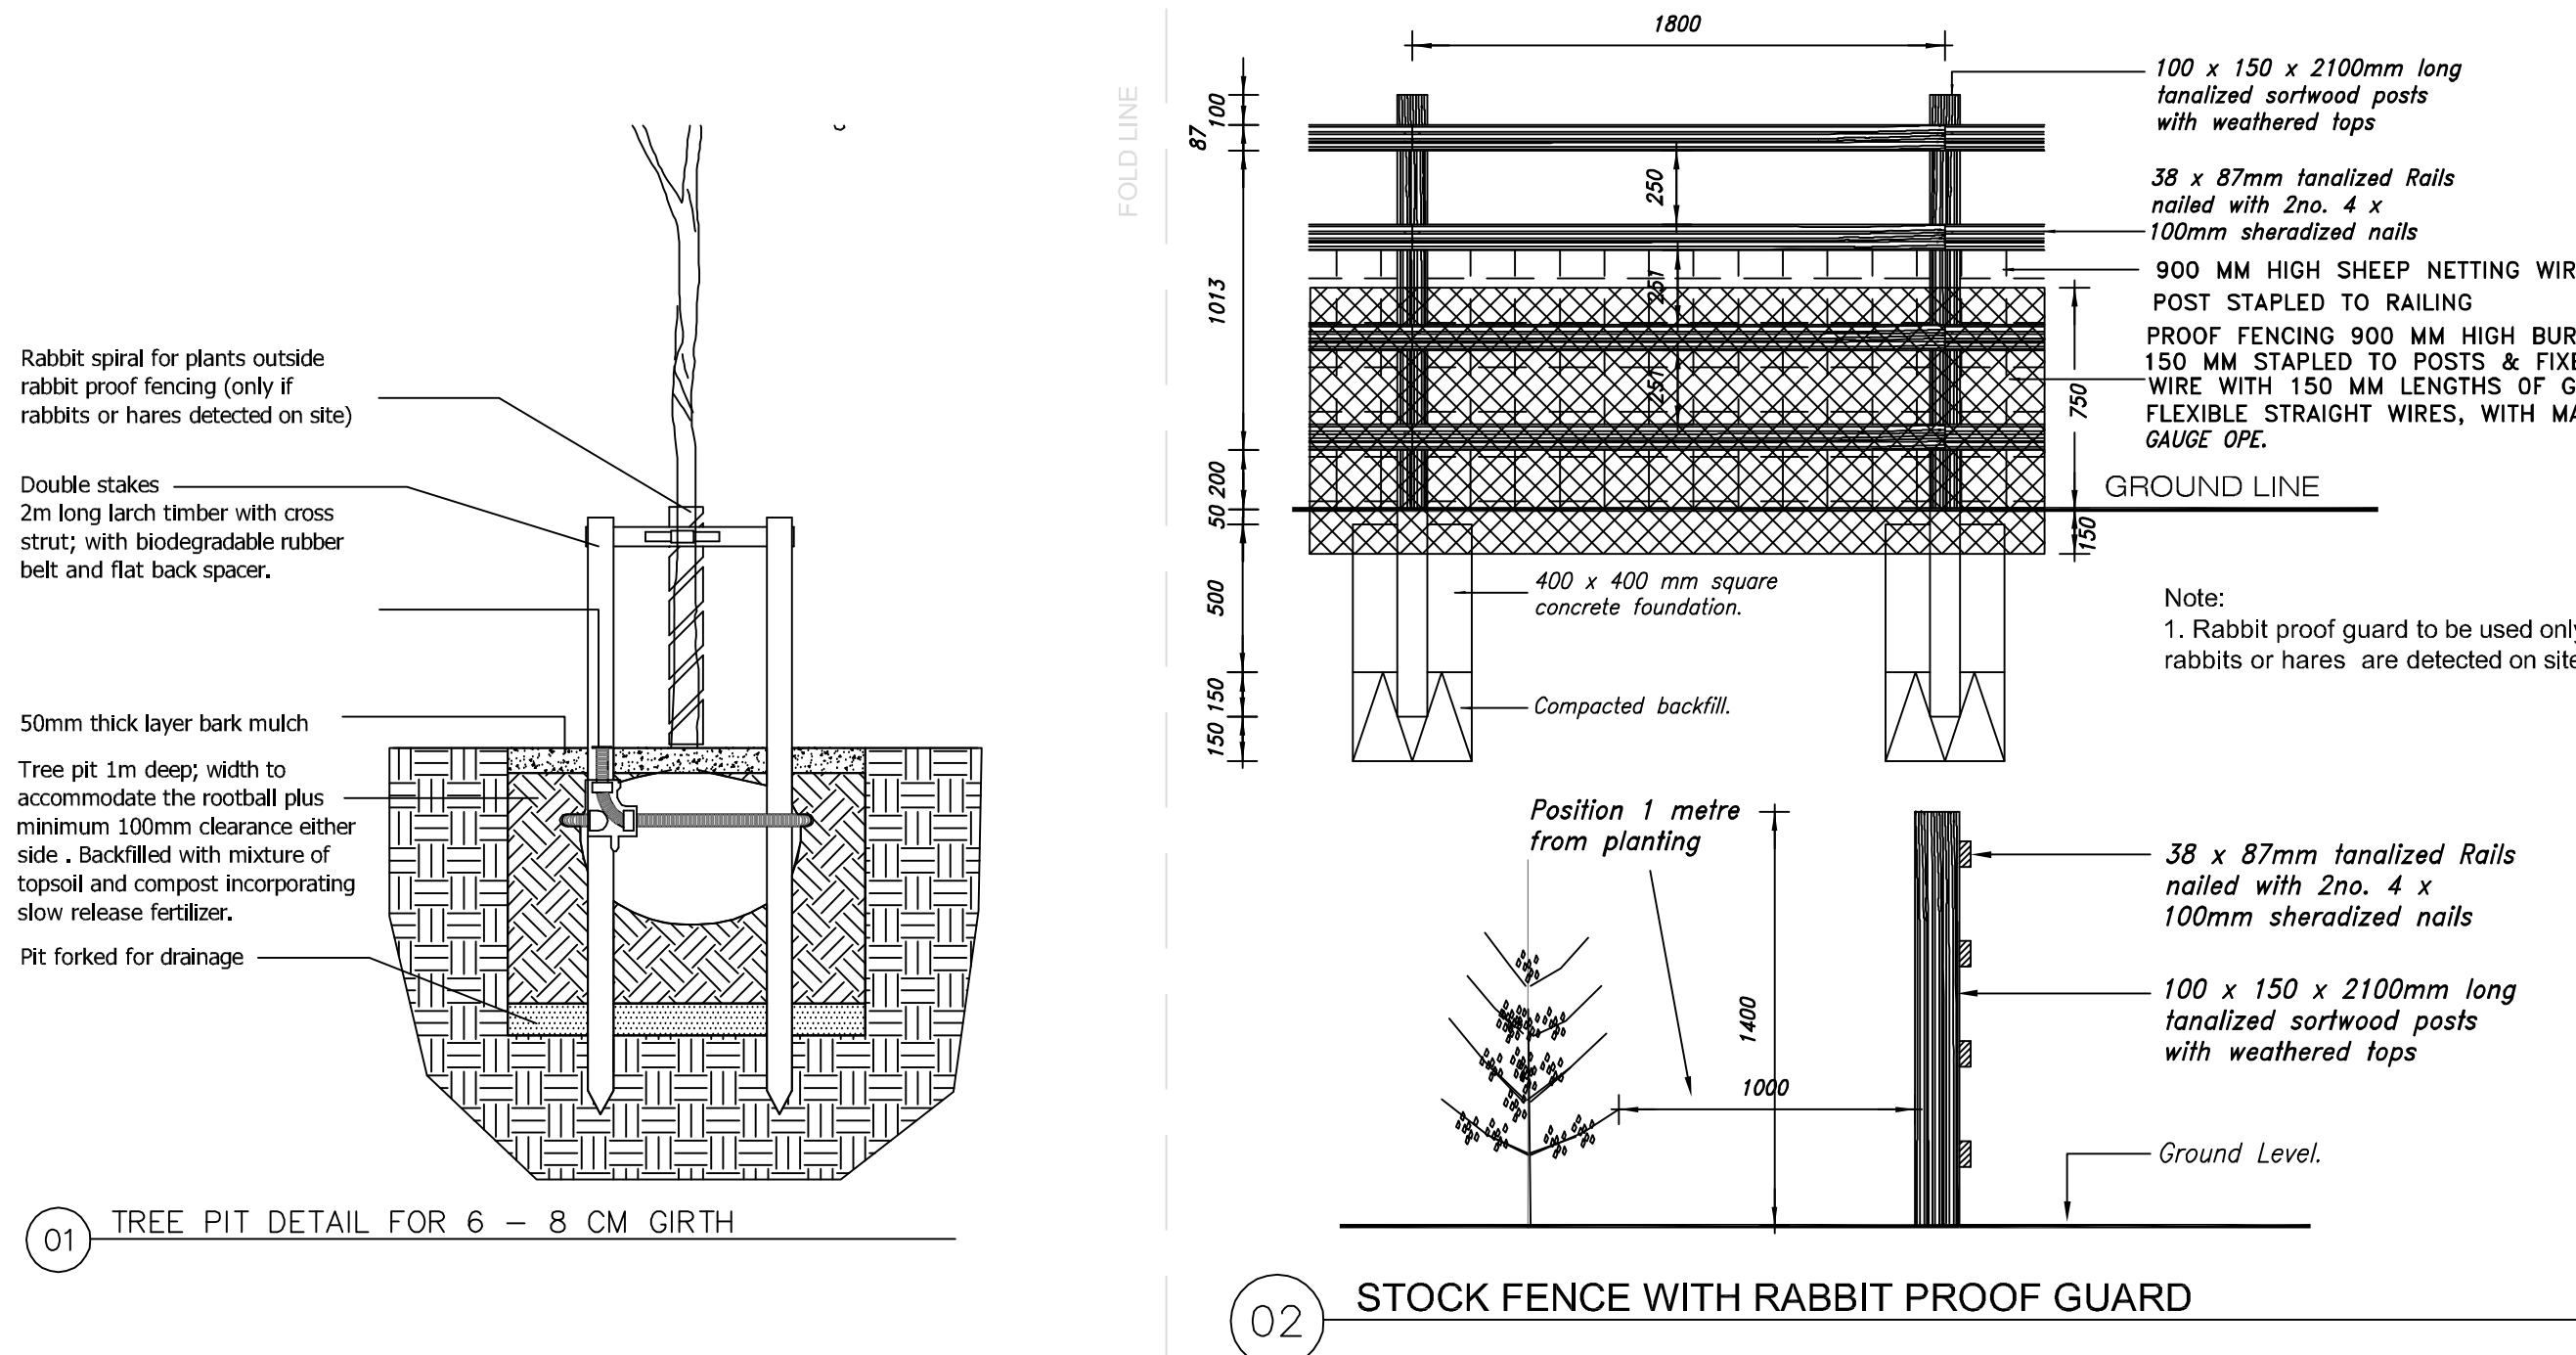

PLANTING NOTES

- PLANT MATERIAL**
- All plant material shall be pest and disease free .
 - All plants to be planted at the same depth as previously grown .
 - Sufficient soil must be removed to allow all roots to fully spread. Care must be taken with root systems - with dry, damaged roots being carefully pruned prior to planting.

- PLANTING**
- General**
- Times of year for planting:
- Deciduous trees and shrubs: Late October to late March.
 - Conifers and evergreens: October to late March.
 - Container grown plants: At any time if ground and weather conditions are favourable.
 - Watering and weed control: Provide as necessary.

Refer to Plant Schedule for species, sizes and planting densities.

- Trees**
- Soil ameliorants to consist of an approved compost at 10L per tree and 150g/tree of 10.10.10 NPK slow release fertiliser.
 - Refer also to tree planting details.

- Hedges**
- Soil ameliorants can be premixed with the soil applied or mixed in during planting. Soil ameliorants to consist of an approved compost at 10L per m2 and 150g/m2 of 10.10.10 NPK slow release fertiliser.
 - Trench for a single staggered row is to be 60cm wide and 35cm deep. trench an be pre dug and back filled with hedge notch planted or backfilled as shrubs are pit planted.
 - Refer also to hedgerow planting details.

Site: Limmer Pond Stables, Church Road, Aldingbourne

Client: Mr T Smith

Scale: plan at 1/500 @A1
details at 1/25@A1

Drawing Title: Planting Plan

DrawingNo: CTP/13539/100

Drawn By: RV/LC

