
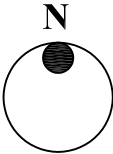


Tel: 020 8943 4032
Fax: 020 8977 8344
email: reception@cunnanetownplanning.co.uk
67 Strathmore Road, Teddington, Middlesex, TW11 8UH

NOTE: THIS INTERNAL LAYOUT IS PREPARED IN
SUPPORT OF PLANNING APPLICATION AND MAY
NOT BE USED FOR ANY OTHER PURPOSE.

LEGEND

- Application Site
- Plot Boundaries
- Greenfield
- Permeable Hardstanding
- Residential Parking
- Refuse and Recycling Storage
- M Mobile Home
- T Touring Caravan

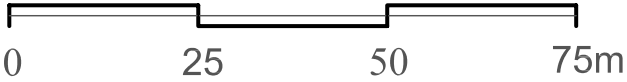

Site: Limmer Pond Stables, Church Road, Aldingbourne

Client: Mr T Smith

Scale: 1:1000@A3

Drawing Title: Existing/Proposed Site Layout

Drawing No: CTP/5344/DRG1 (R2)

Drawn By: IM/20052013