



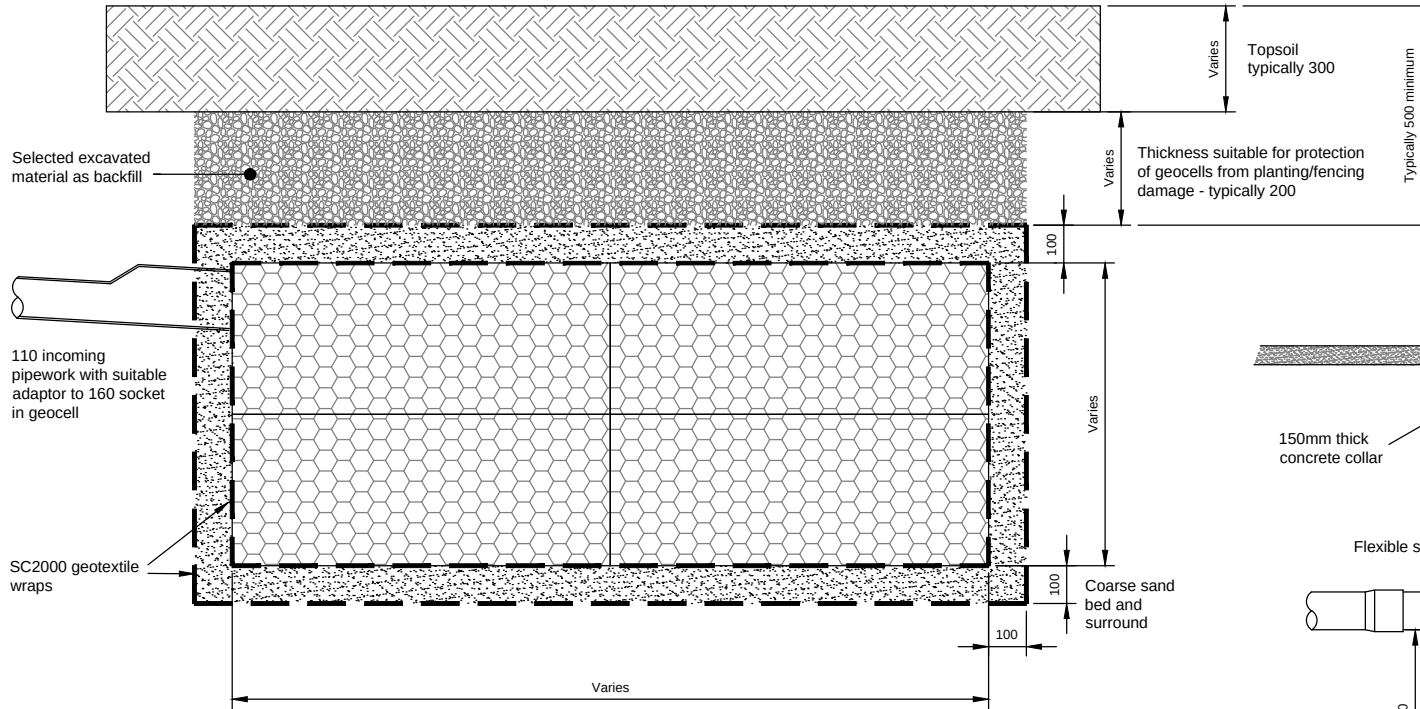

Typical Geocellular soakaway Unit
(for use in soft landscaped areas)
Scale 1:20

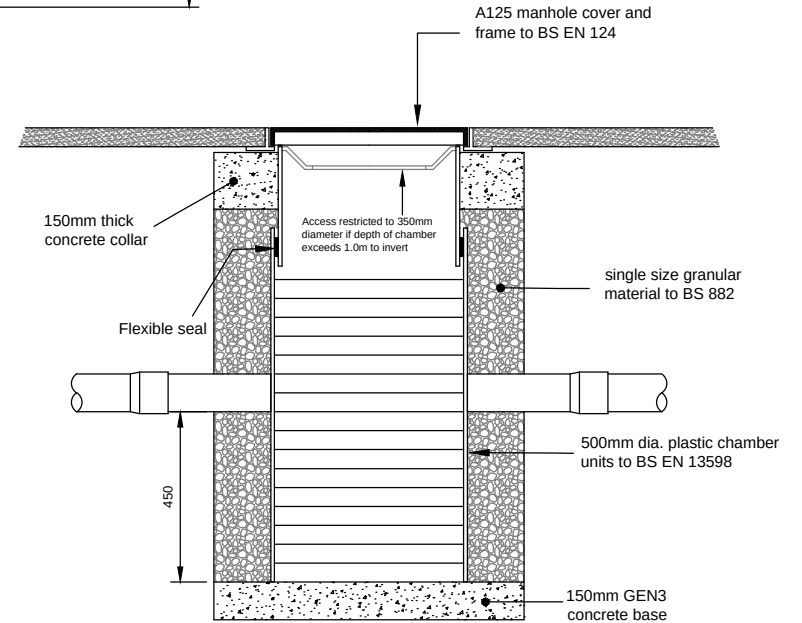

Typical Silt Trap Inspection Chamber Detail
(for use in landscaped areas and footways)
Scale 1:20

					Client	Mr J. Waites	Title		Drainage Construction Details		Robert Clark Associates Ltd Chartered Civil Engineers Willow Cottage, Herne Lane Rustington, West Sussex BN16 3EE Tel: 01903 778945 Fax: 01903 778967	
					Project	The Thatched House, Littleheath Lane, Fontwell						
					Notes		Scale	1:20	At original	A4	© Robert Clark Associates Ltd	Revision
-	Original	PC		RTFC	29.6.17		Drawing Number	1727/D5.1				
Rev.	Description	App.	Chk.	Drn.	Date							-