

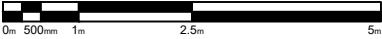



scale 1:100

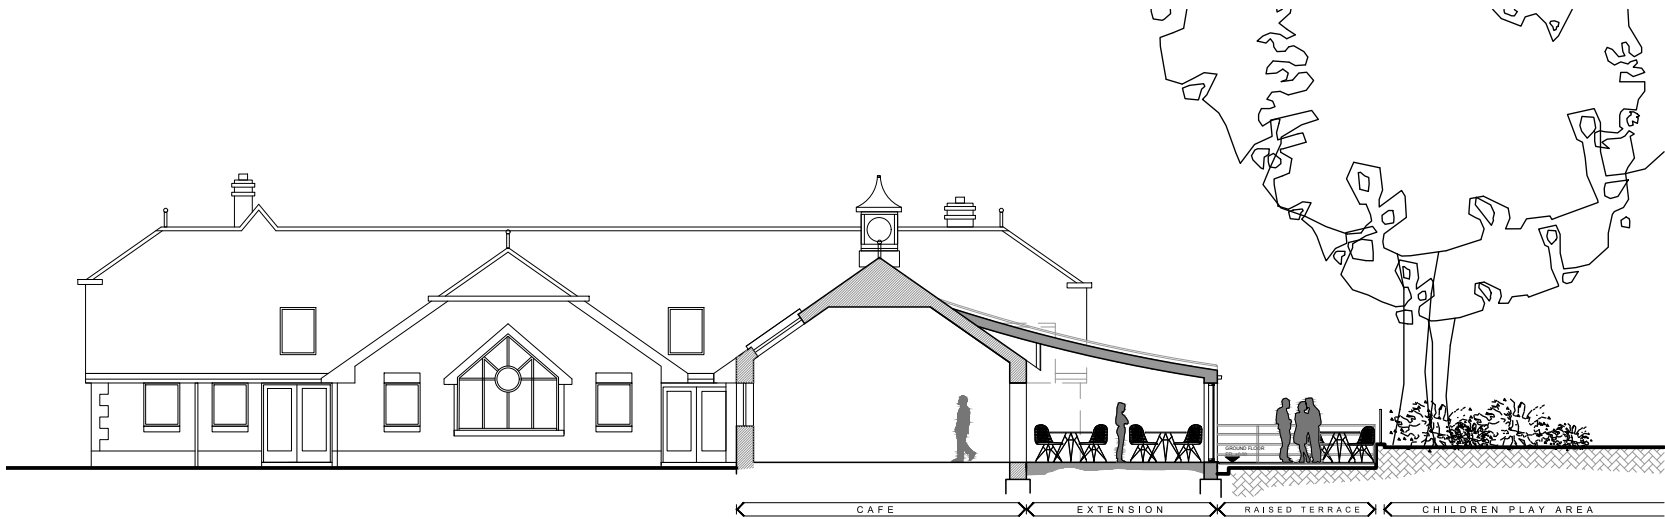


Do not scale this drawing except for planning application purposes
All dimensions must be verified on site prior to construction
This drawing is copyright of Cover Storey Architects LLP

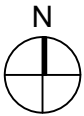

proposed section AA 1:200

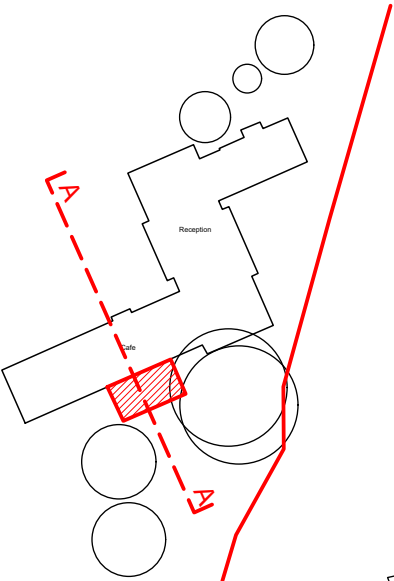

key plan 1:1000

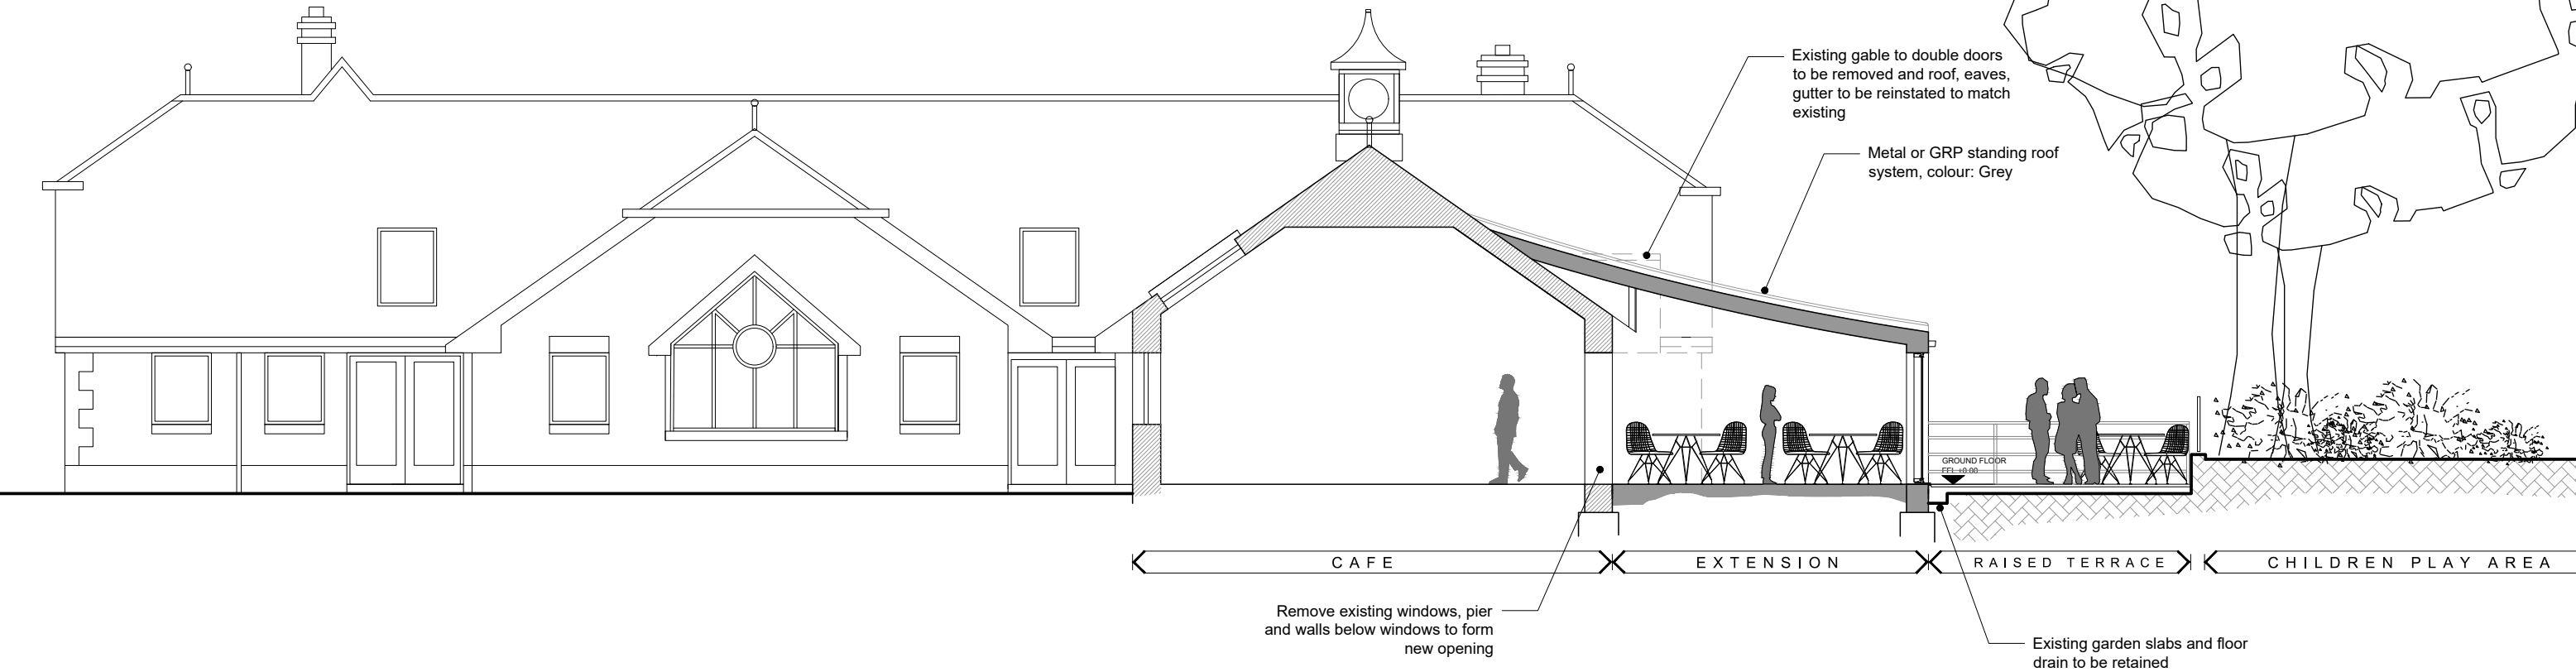

proposed section AA 1:100

REV	DESCRIPTION	BY	CHK	DATE

Cover Storey

Architects

Cover Storey Architects LLP The Studio, 18 St Georges Avenue, Havant PO9 2RX
Tel. 02392 006266 info@coverstorey.co.uk www.coverstorey.co.uk

Project name: The Aldingbourne Country Centre, Blackmill Lane, Arun PO18 0JP	Drawing name: Proposed Section AA - Cafe/ Reception Bldg.	Scale @ A3 1:100	Drawn / Checked: JB / DJS	Date: MARCH 2020	Status: PLANNING	Project no: 19016	Drawing no: P240	Revision: -
---	--	---------------------	------------------------------	---------------------	---------------------	----------------------	---------------------	----------------