



DAVID WILSON HOMES

WHERE QUALITY LIVES

THE FURLONGS

Land to the East of Hook Lane, Westergate, West Sussex


PROPOSAL

APPROVED ☐ APPROVED with comments ☐ NOT APPROVED ☐

COMMENTS

NAME

DATE

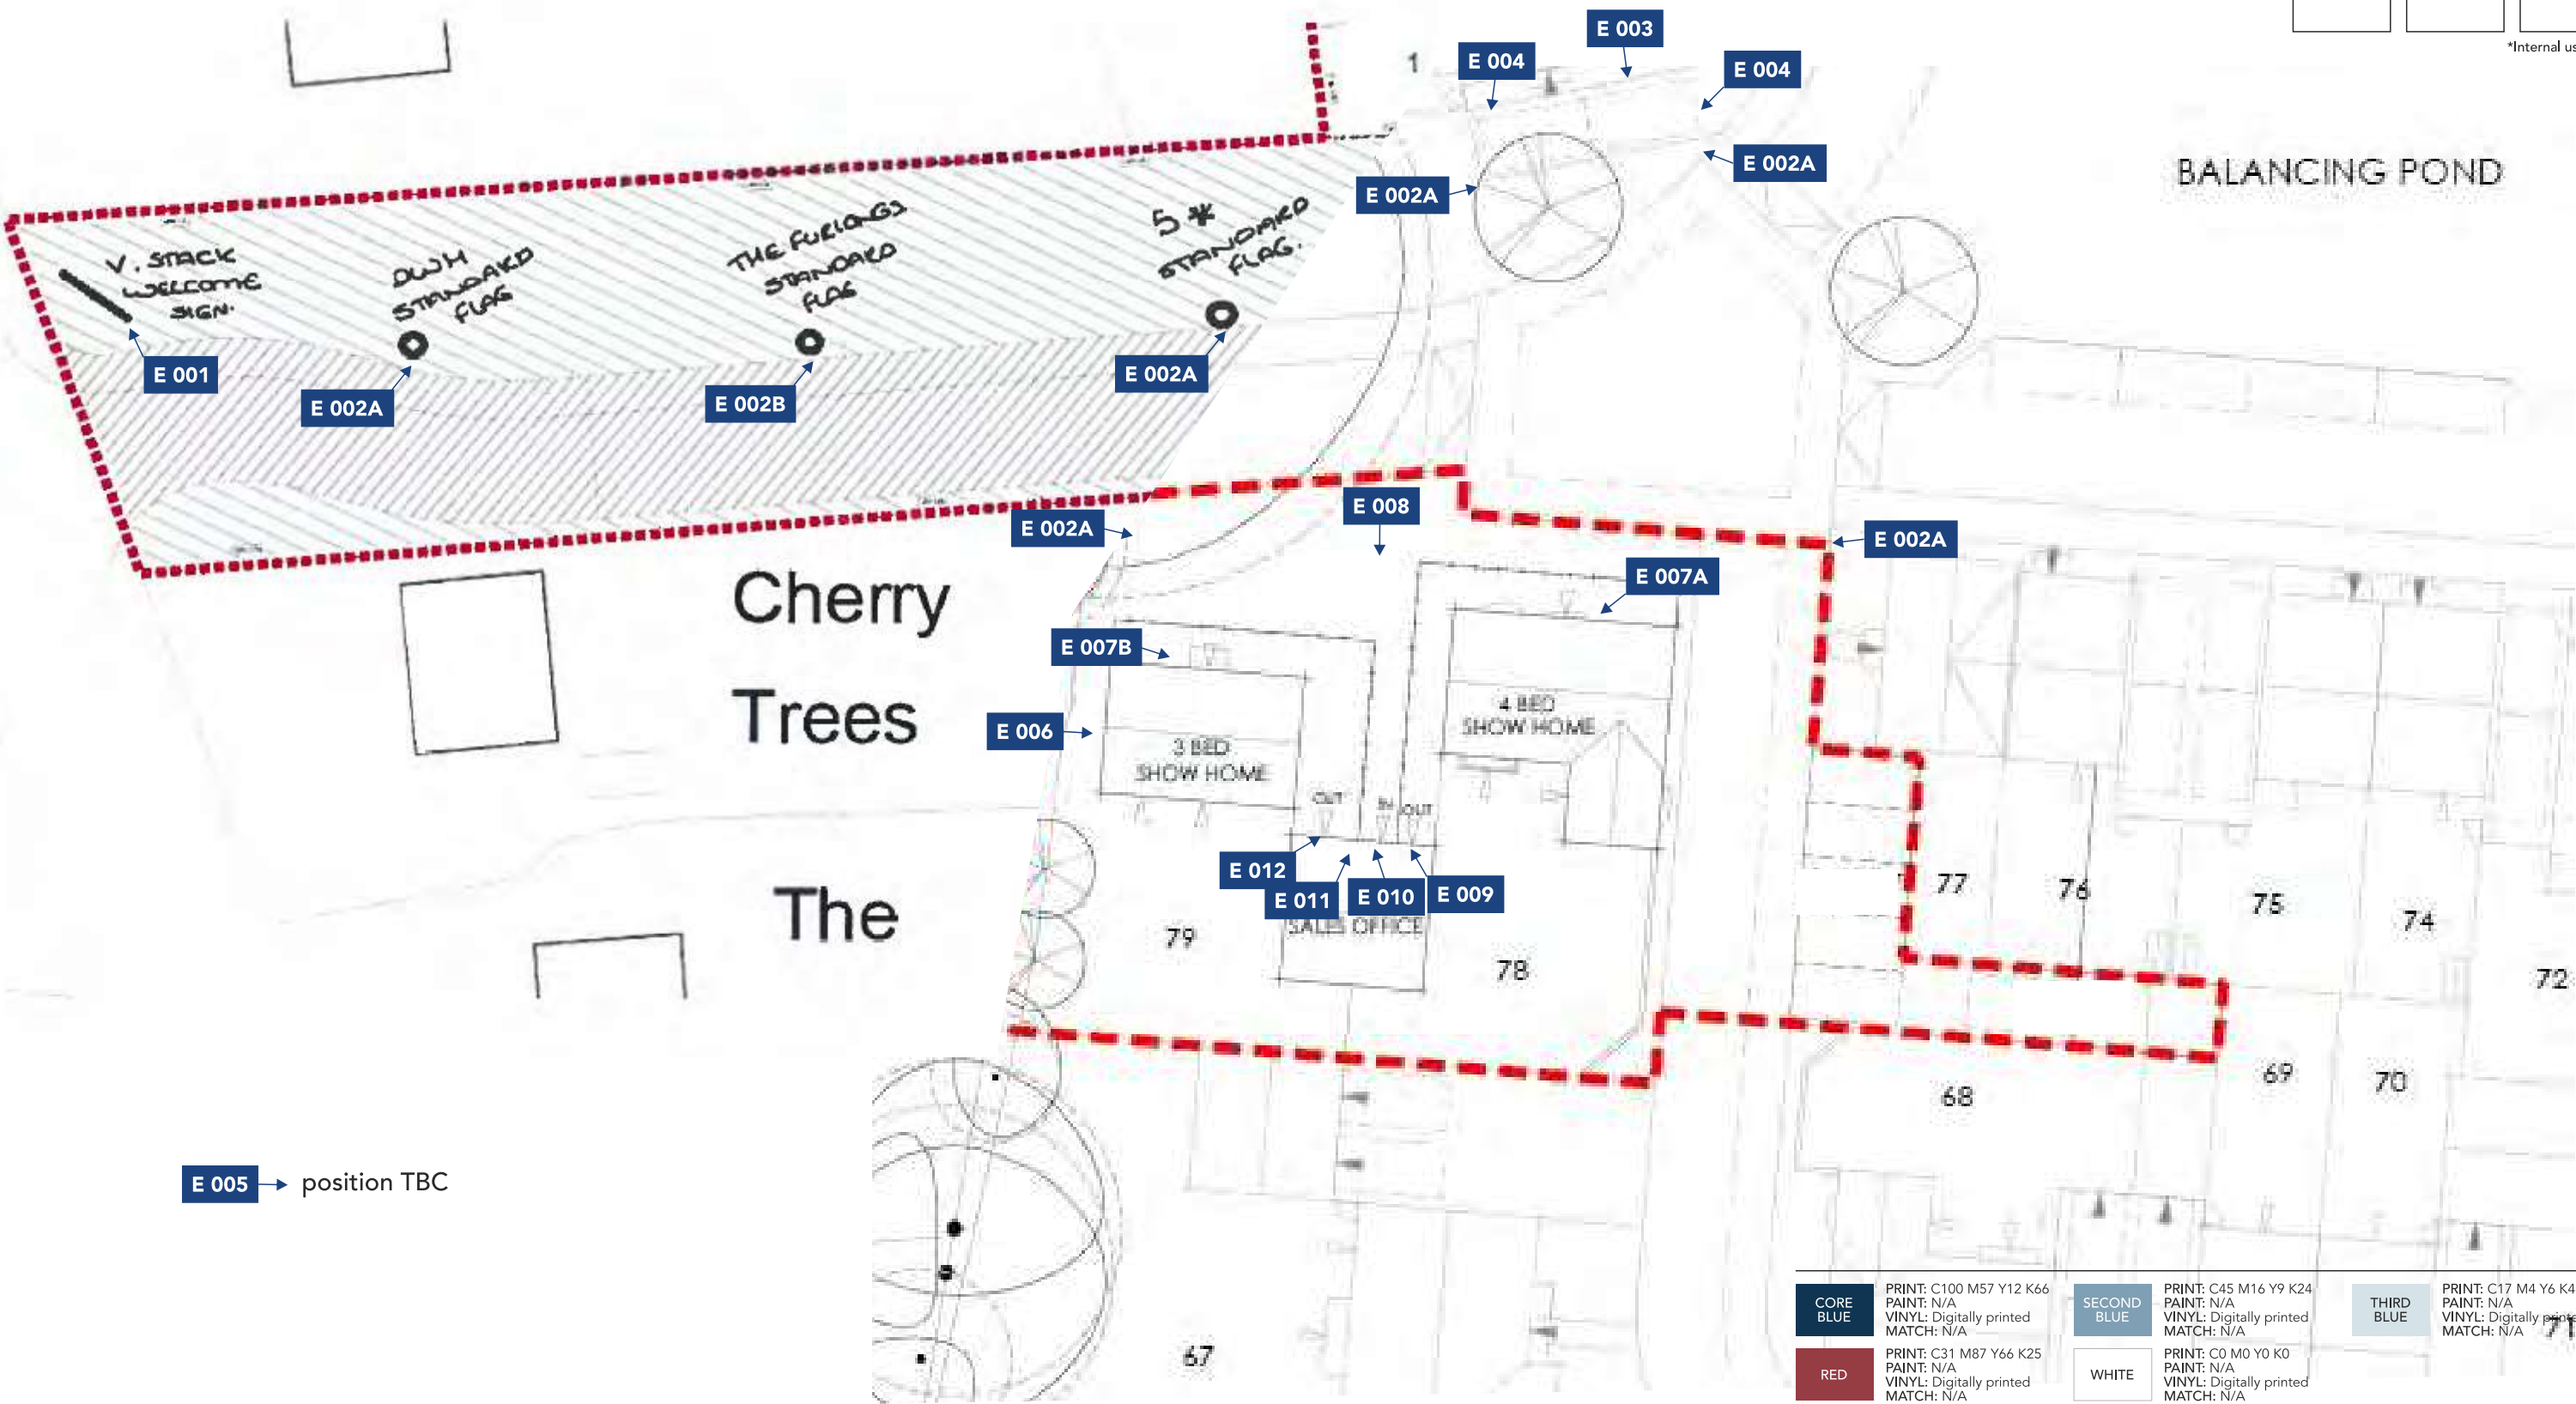

CORE BLUE PRINT: C100 M57 Y12 K66 PAINT: N/A VINYL: Digitally printed MATCH: N/A	SECOND BLUE PRINT: C45 M16 Y9 K24 PAINT: N/A VINYL: Digitally printed MATCH: N/A	THIRD BLUE PRINT: C17 M4 Y6 K4 PAINT: N/A VINYL: Digitally printed MATCH: N/A
RED PRINT: C31 M87 Y66 K25 PAINT: N/A VINYL: Digitally printed MATCH: N/A	WHITE PRINT: C0 M0 Y0 K0 PAINT: N/A VINYL: Digitally printed MATCH: N/A	
FONTS: Raleway Med (Sample TEXT 1234) Century Gothic (Sample TEXT 1234) Century Gothic Bold (Sample TEXT 1234)		

DRAWING NOTES	
ALL DIMENSIONS ARE IN MILLIMETRES (mm) AND WITHIN ± 3mm UNLESS OTHERWISE SPECIFIED. DO NOT SCALE FROM DRAWING.	
ALL COLOURS ARE INDICATIVE AND MAY NOT BE AN EXACT MATCH OF FINAL PRODUCT COLOUR.	
ALL CONSTRUCTION RELATED PRODUCTS TO QUALITY REQUIREMENT EN 1090 EXC 2 UNLESS OTHERWISE SPECIFIED BY A WELDING SYMBOL IN ACCORDANCE WITH EN 22553 ALL FILLET WELDS WILL BE A MINIMUM LEG LENGTH OF 5MM.	
REVISION NOTES ARE RELATIVE TO THE INDIVIDUAL PAGE WRITTEN ON.	

REV	DESCRIPTION	DATE	DESIGNER
05	-	01-08-17	A.Almasi
06	-	17-08-17	
07	Sign 4 and 2A positions changed	06-11-17	DATE 24-03-17
08	Sign 2, 3, 4 position changed	25-01-18	© THIS DRAWING/DESIGN IS COPYRIGHTED AND IS THE PROPERTY OF PEARCE SIGNS LTD. IT IS TO BE USED BETWEEN THEMSELVES AND THE CLIENT AND ANY REPRODUCTION WITHOUT WRITTEN PERMISSION IS STRICTLY PROHIBITED.
09	Sign positions changed	29-01-18	
10	-	01-02-18	

CLIENT David Wilson Homes	SIGN Site Plan
SITE ADDRESS Westergate Land to the East of Hook Lane, Westergate West Sussex	DWG No. 001283
	REV 10 (13)
	SCALE @A3 1: _
	SHEET 1

PRINTED	ASSEMBLED	COLLECTED
☐	☐	☐

*Internal use only.




SIGN SPECIFICATION

To be standard flag and flag pole.
7no. (see drawing)

CORE BLUE	PRINT: C100 M57 Y12 K66 PAINT: N/A VINYL: Digitally printed MATCH: N/A	SECOND BLUE	PRINT: C45 M16 Y9 K24 PAINT: N/A VINYL: Digitally printed MATCH: N/A	THIRD BLUE	PRINT: C17 M4 Y6 K4 PAINT: N/A VINYL: Digitally printed MATCH: N/A
RED	PRINT: C31 M87 Y66 K25 PAINT: N/A VINYL: Digitally printed MATCH: N/A	WHITE	PRINT: C0 M0 Y0 K0 PAINT: N/A VINYL: Digitally printed MATCH: N/A		

FONTS:
 Raleway Med (Sample TEXT 1234)
 Century Gothic (Sample TEXT 1234)
 Century Gothic Bold (Sample TEXT 1234)

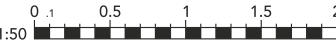

DRAWING NOTES ALL DIMENSIONS ARE IN MILLIMETRES (mm) AND WITHIN ± 3mm UNLESS OTHERWISE SPECIFIED. DO NOT SCALE FROM DRAWING. ALL COLOURS ARE INDICATIVE AND MAY NOT BE AN EXACT MATCH OF FINAL PRODUCT COLOUR. ALL CONSTRUCTION RELATED PRODUCTS TO QUALITY REQUIREMENT EN 1090 EXC 2, UNLESS OTHERWISE SPECIFIED BY A WELDING SYMBOL IN ACCORDANCE WITH EN 22553 ALL FILLET WELDS WILL BE A MINIMUM LEG LENGTH OF 5MM. REVISION NOTES ARE RELATIVE TO THE INDIVIDUAL PAGE WRITTEN ON.	REV	DESCRIPTION	DATE	DESIGNER	CLIENT	SIGN	
	05	-	01-08-17	A.Almasi	David Wilson Homes	EXT 002 - Flag	
	06	item C removed	17-08-17	DATE 24-03-17 © THIS DRAWING/DESIGN IS COPYRIGHTED AND IS THE PROPERTY OF PEARCE SIGNS LTD. IT IS TO BE USED BETWEEN THEMSELVES AND THE CLIENT AND ANY REPRODUCTION WITHOUT WRITTEN PERMISSION IS STRICTLY PROHIBITED.	SITE ADDRESS Westergate Land to the East of Hook Lane, Westergate West Sussex	DWG No. 001283	REV 10 (13)
	07	-	06-11-17			SCALE @A3 1:50 SHEET 3	
	08	-	25-01-18				
	09	Quantity changed	29-01-18				
	10	-	01-02-18				

EXT 006 - Gable End Letters

(✓) READY FOR MANUFACTURE - ARTWORK setup required on APPROVAL

--	--	--

PROPOSED: SIGNS SCALED IN PROPORTION TO PHOTO




To be 3mm brushed silver flat cut ACM (Dilite) individual letters (with horizontal grain) on locators.

1no.



CORE BLUE	PRINT: C100 M57 Y12 K66 PAINT: N/A VINYL: Digitally printed MATCH: N/A	SECOND BLUE	PRINT: C45 M16 Y9 K24 PAINT: N/A VINYL: Digitally printed MATCH: N/A	THIRD BLUE	PRINT: C17 M4 Y6 K4 PAINT: N/A VINYL: Digitally printed MATCH: N/A
RED	PRINT: C31 M87 Y66 K25 PAINT: N/A VINYL: Digitally printed MATCH: N/A	WHITE	PRINT: C0 M0 Y0 K0 PAINT: N/A VINYL: Digitally printed MATCH: N/A		

FONTS: Raleway Med (Sample TEXT 1234) Century Gothic (Sample TEXT 1234) Century Gothic Bold (Sample TEXT 1234)

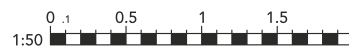

REV	DESCRIPTION	DATE
05	-	01-08-17
06	-	17-08-17
07	-	06-11-17
08	Back panels removed	25-01-18
09	Sign type changed	29-01-18
10	Size changed	01-02-18

CLIENT
David Wilson Homes

SITE ADDRESS
Westergate
Land to the East of Hook
Lane, Westergate
West Sussex

SCALE @A3	SHEET
1:50	7