


\\SERVER1\PLANNING\CURRENT PROJECTS\BARRATT SOUTHAMPTON\160104 WESTERGATE, WEST SUSSEX\SITE LAYOUT\LOCATION PLAN

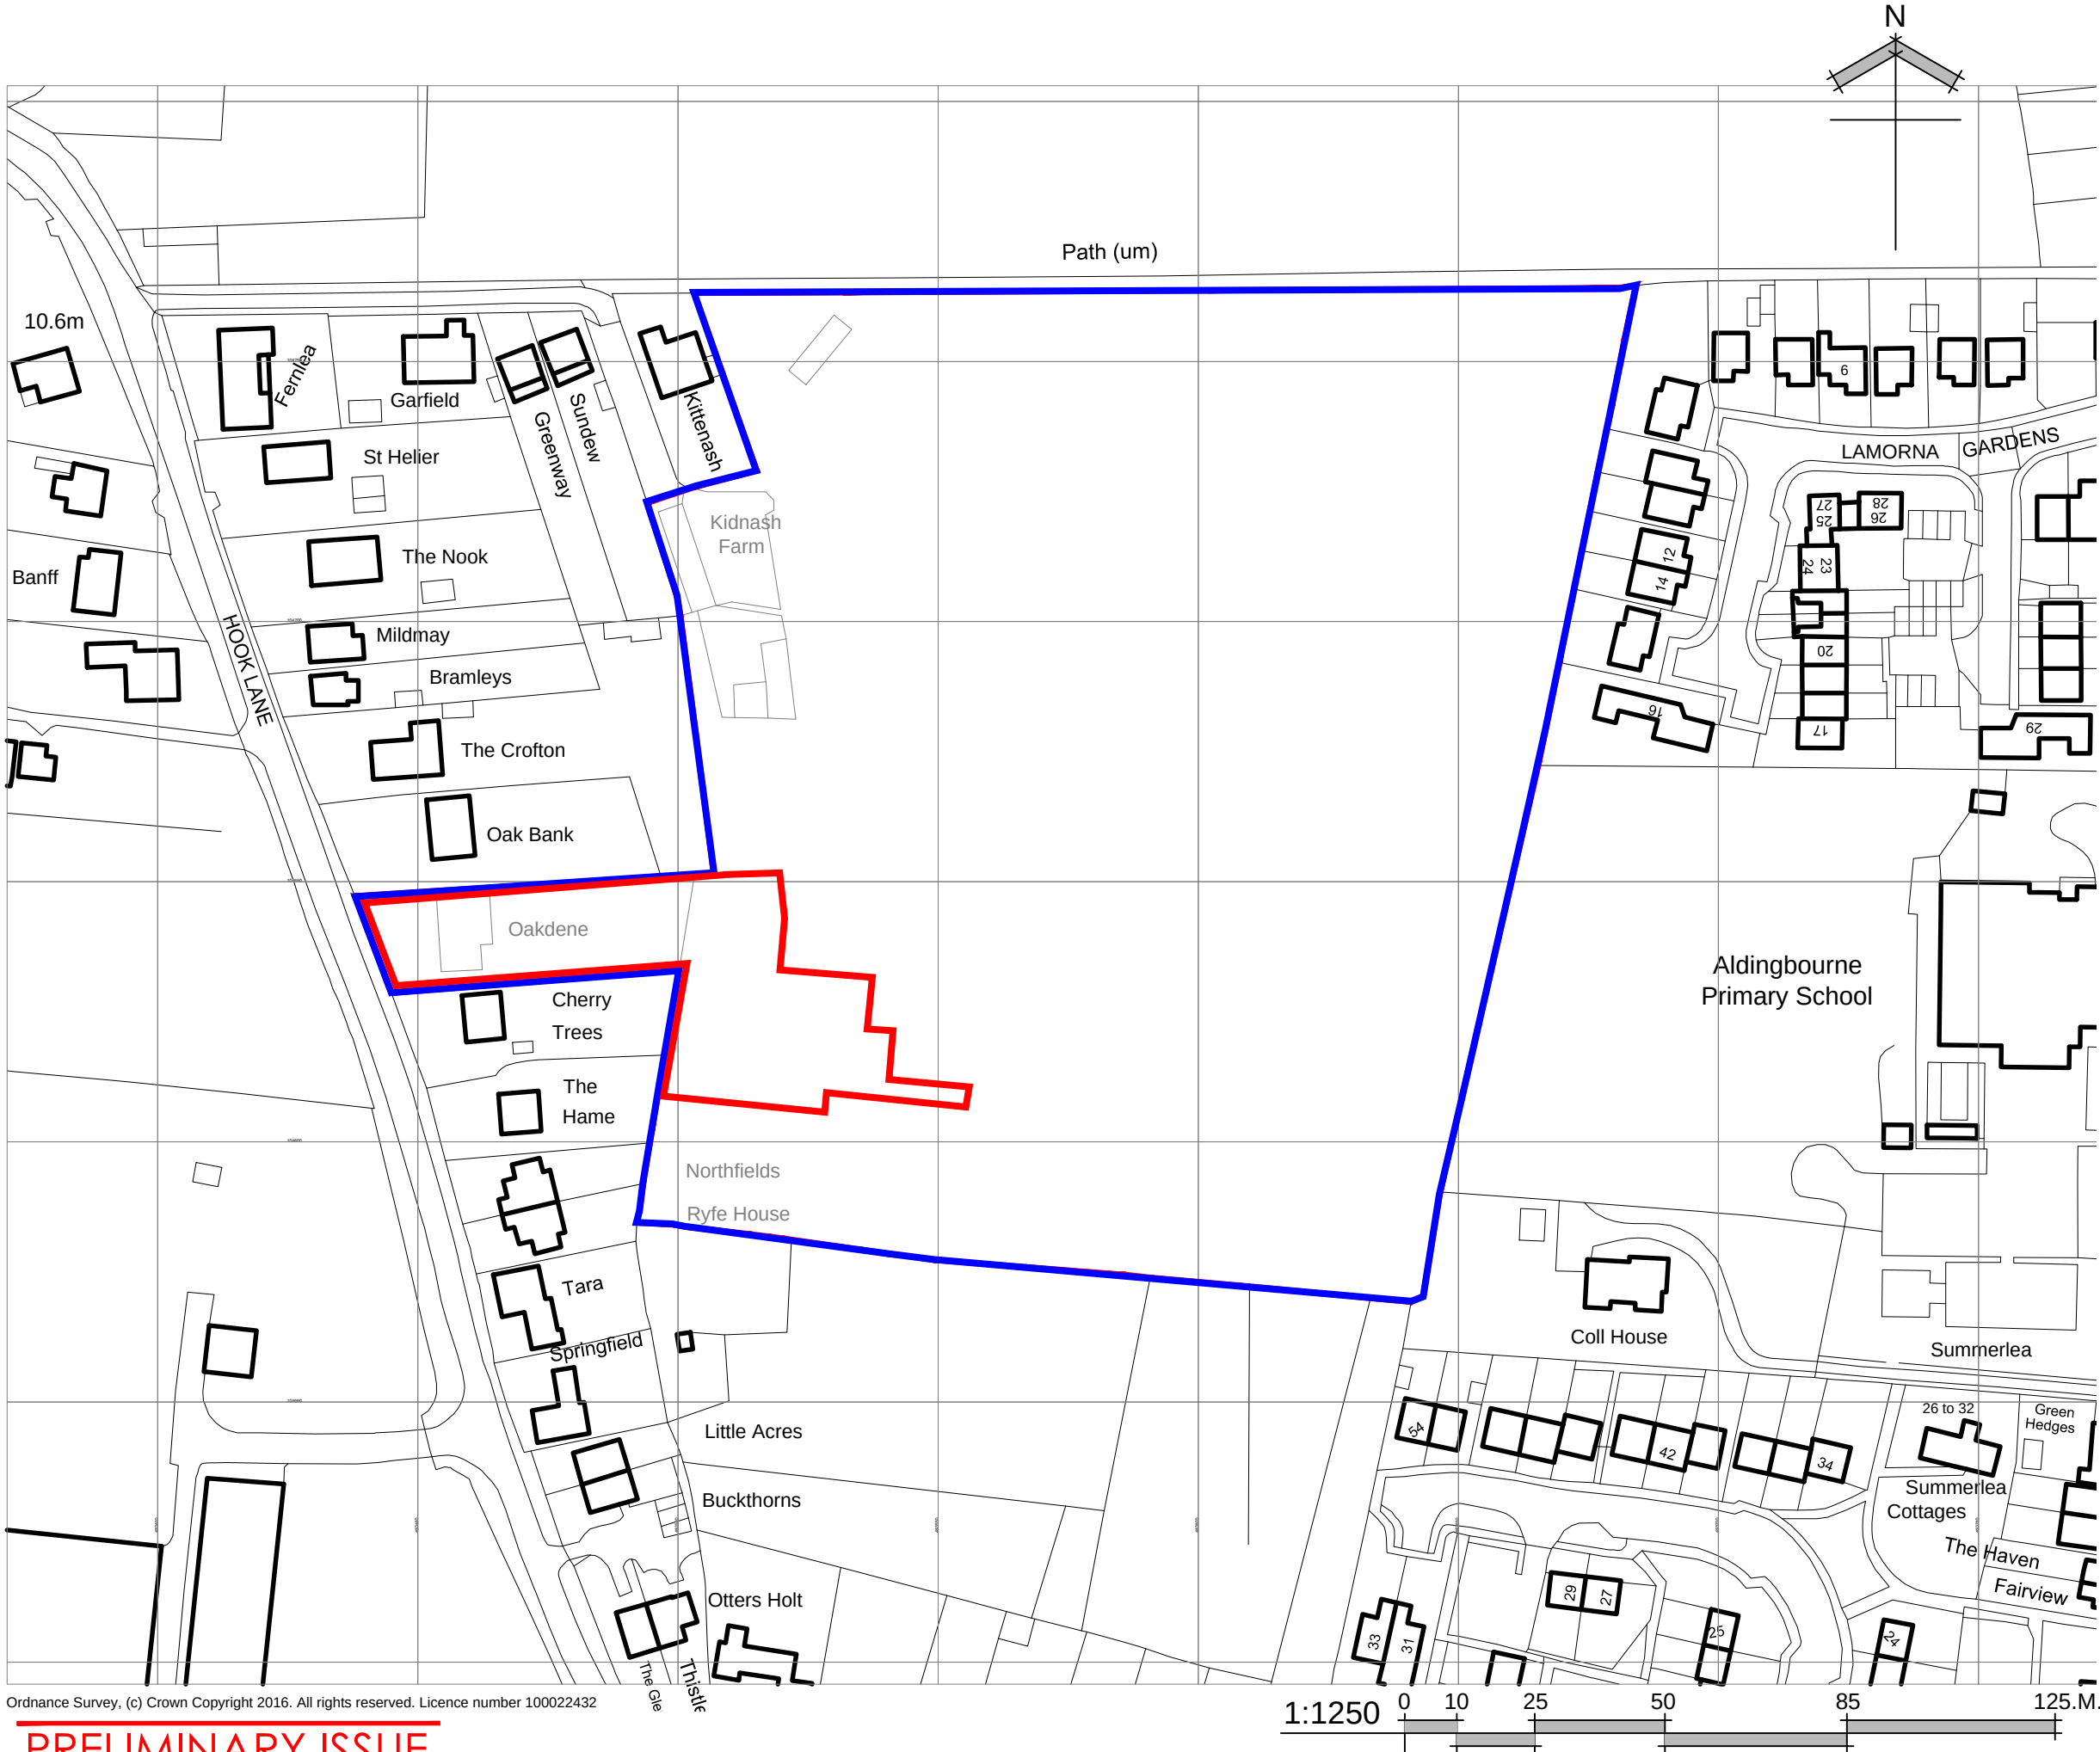

Ordnance Survey, (c) Crown Copyright 2016. All rights reserved. Licence number 100022432

PRELIMINARY ISSUE

Drawn by : LMB Ch


Date: APR '16

© This drawing and the works depicted that is the copyright of Carlton Design drawing may also contain copyright parties. This drawing or part thereof may be reproduced, re-used or altered except with the written permission of the originators. No liability will be accepted for amendments made by third parties. Scaled measurements must not be taken from this drawing. Any discrepancy or disparity must be notified to the originator in writing. This drawing may contain Ordnance Survey Data that is subject to Crown Copyright. All Rights reserved.

Revisions

Rev	Date	Drawn	Checked
-----	------	-------	---------

Legend

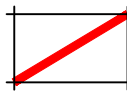 Application Boundary.

Project:
LAND TO THE EAST OF HOOK LANE
WESTERGATE
WEST SUSSEX

Drawing Title:
LOCATION PLAN



DAVID WILSON HOMES
WHERE QUALITY LIVES

carlton
design partnership

selwyn house, 32a castle way, southampton, so14 2aw tel: 023 8071 9400
carlton design partnership ltd reg:7326416 registered office: 7 Trinity 161 Old Christchurch Rd B11 1JU

Scale: 1:1250 @ A3

Drg No: 160104/LP	Rev:
-------------------	------