


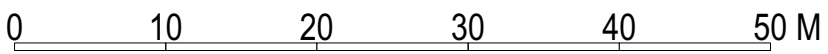

1 Proposed Site Layout
Scale: 1:500



DISCLAIMER Drawings based on survey information provided by others. Use figured dimensions only. Verify all dimensions on site. Drawing should be read in conjunction with information from all other design consultants and contractors. All drawings in digital format are for reference only, paper copies are available on request. Copyright to these drawings and the designs shown therein are retained by Progress Architecture Ltd.				PROGRESS / ARCHITECTURE Waterside House 20 Riverside Way Uxbridge UB8 2YF info@progressarchitecture.co.uk				Project Title Land South of Dukes Road,Westergate		Drawing Title Proposed Site Layout		Drawing Status Preliminary					
								Project Number 062		Date 01 March 2022		Drawing Number L1001		Revision P2		Scale / North Point 1:500 @ A1 / 1:1000 @ A3	
																N 	
P2	09/03/22	Preliminary Issue	ST	Rev	Date	Reason for Issue	Chk										
P1	01/03/22	Preliminary Issue	ST														
Rev	Date	Reason for Issue	Chk														