


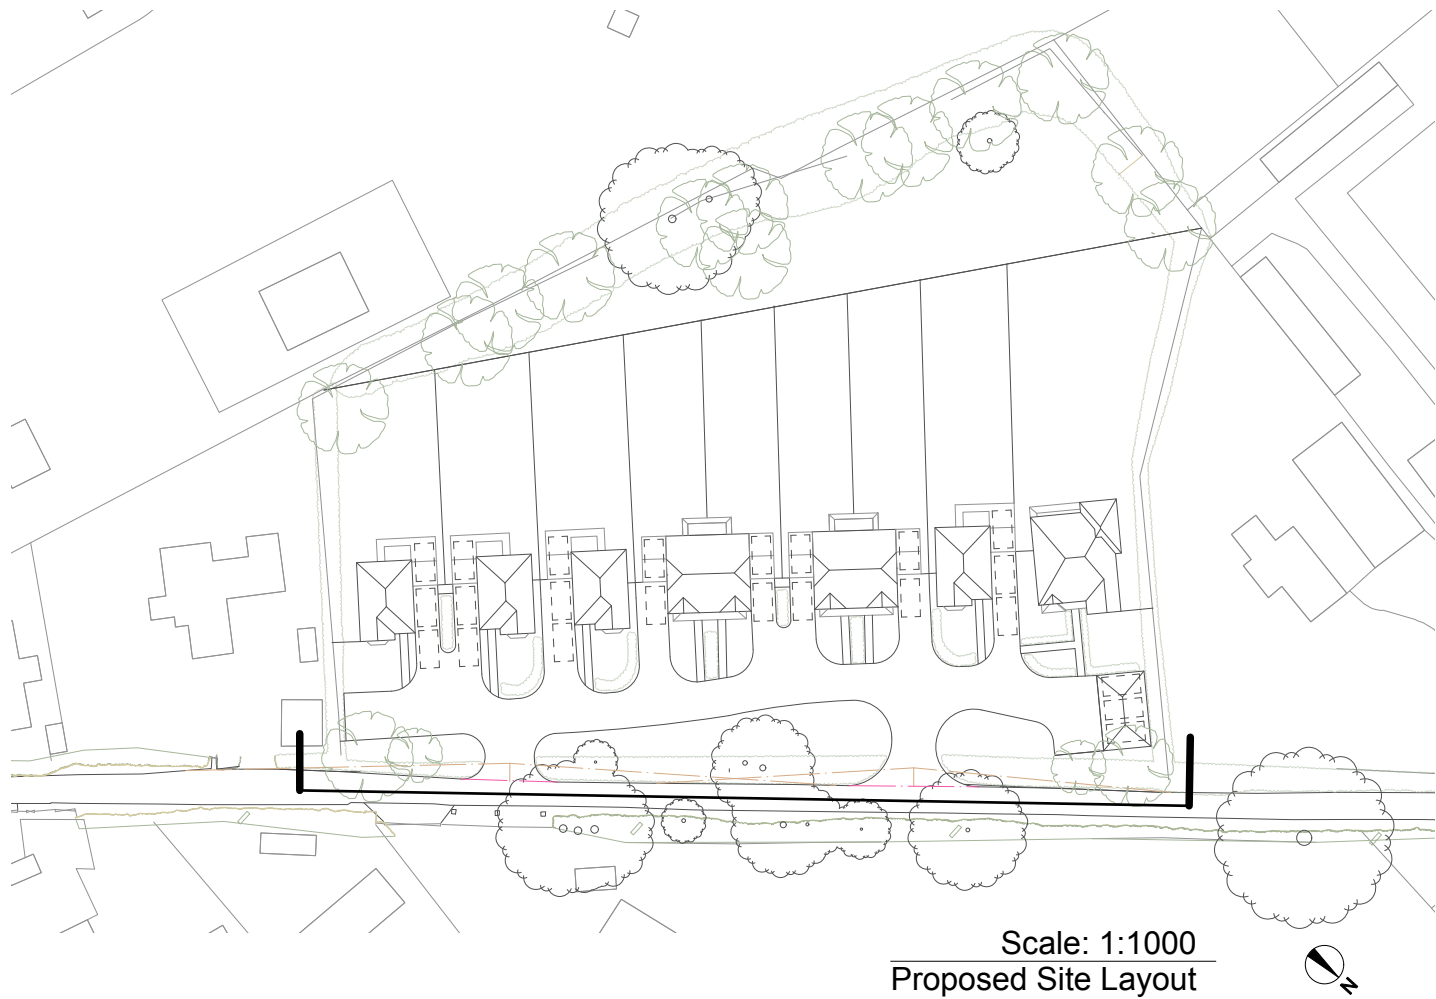

1 Proposed Street Scene
Scale: 1:200

0 5 10 15 20 25 M

DISCLAIMER Drawings based on survey information provided by others. Use figured dimensions only. Verify all dimensions on site. Drawing should be read in conjunction with information from all other design consultants and contractors. All drawings in digital format are for reference only, paper copies are available on request. Copyright to these drawings and the designs shown therein are retained by Progress Architecture Ltd.									PROGRESS / ARCHITECTURE Waterside House 20 Riverside Way Uxbridge UB8 2YF info@progressarchitecture.co.uk	Project Title Land South of Dukes Road,Westergate Project Number 062 Date 01 March 2022	Drawing Title Proposed Street Scene Drawing Number L3000 Revision P1	Drawing Status Preliminary Scale / North Point 1:200 @ A1 / 1:400 @ A3
	P1	09/03/22	Preliminary Issue	ST								
	Rev	Date	Reason for Issue	Chk		Rev	Date	Reason for Issue	Chk			