


	
project	Land south of Dukes Road Fontwell Arun
client	Lily Homes Ltd. (Home Counties)
title	Tree Protection Plan
dwg	BJH 03/04
scale	1:500 @ A3
date	Mar 2022
job	1232
drawn by	bjh
The Granary – White Chimney Row – Westbourne PO10 8RS 07875 520881 bernieharverson@gmail.com	

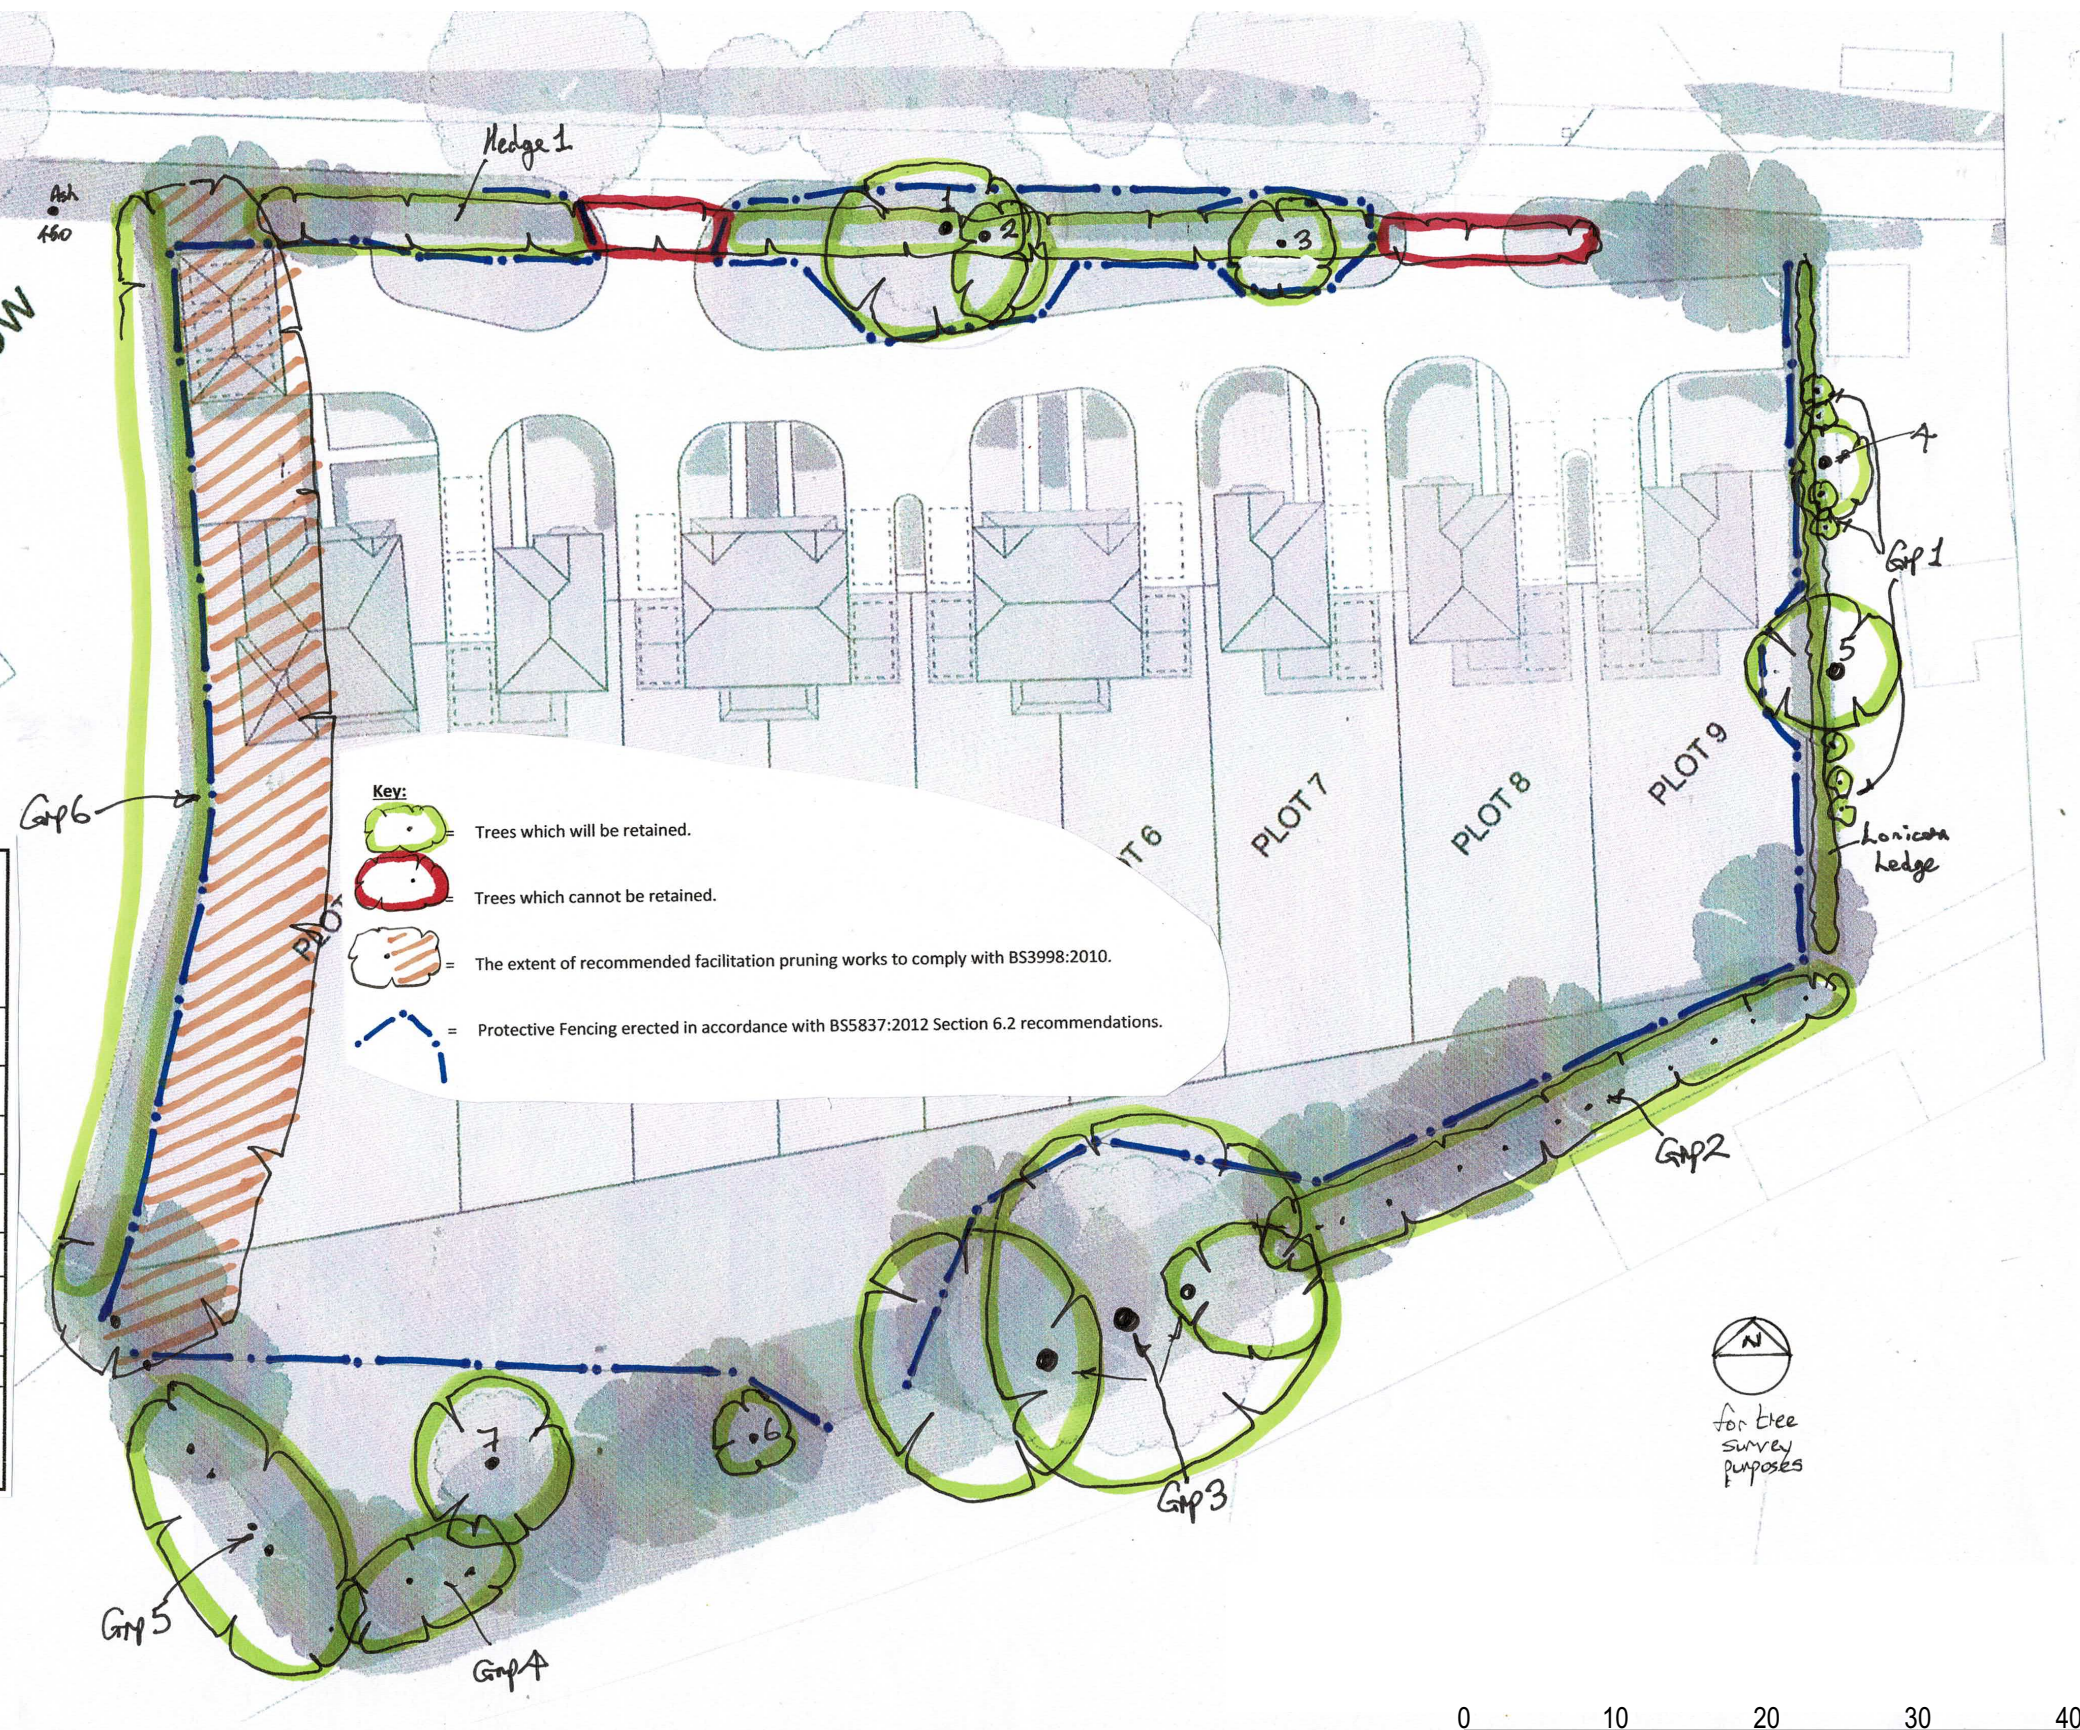

1 Trees Protection Plan
Scale: 1:500

0 10 20 30 40 50 M