
Bernie Harverson
arboricultural consultant

project	**Land south of Dukes Road Fontwell Arun**
client	**Lily Homes Ltd. (Home Counties)**
title	**Tree Constraints Plan**
dwg	**BJH 01/02**
scale	**1:500 @ A3**
date	**Feb 2022**
job	**1232**
drawn by	**bjh**

The Granary – White Chimney Row –
Westbourne PO10 8RS
07875 520881
bernieharverson@gmail.com

Key:

- = Trees of A (high) grading
- = Trees of B (moderate) grading
- = Trees of C (low) grading
- = Trees of U (fell) grading
- = Root Protection Area in accordance with BS5837:2012

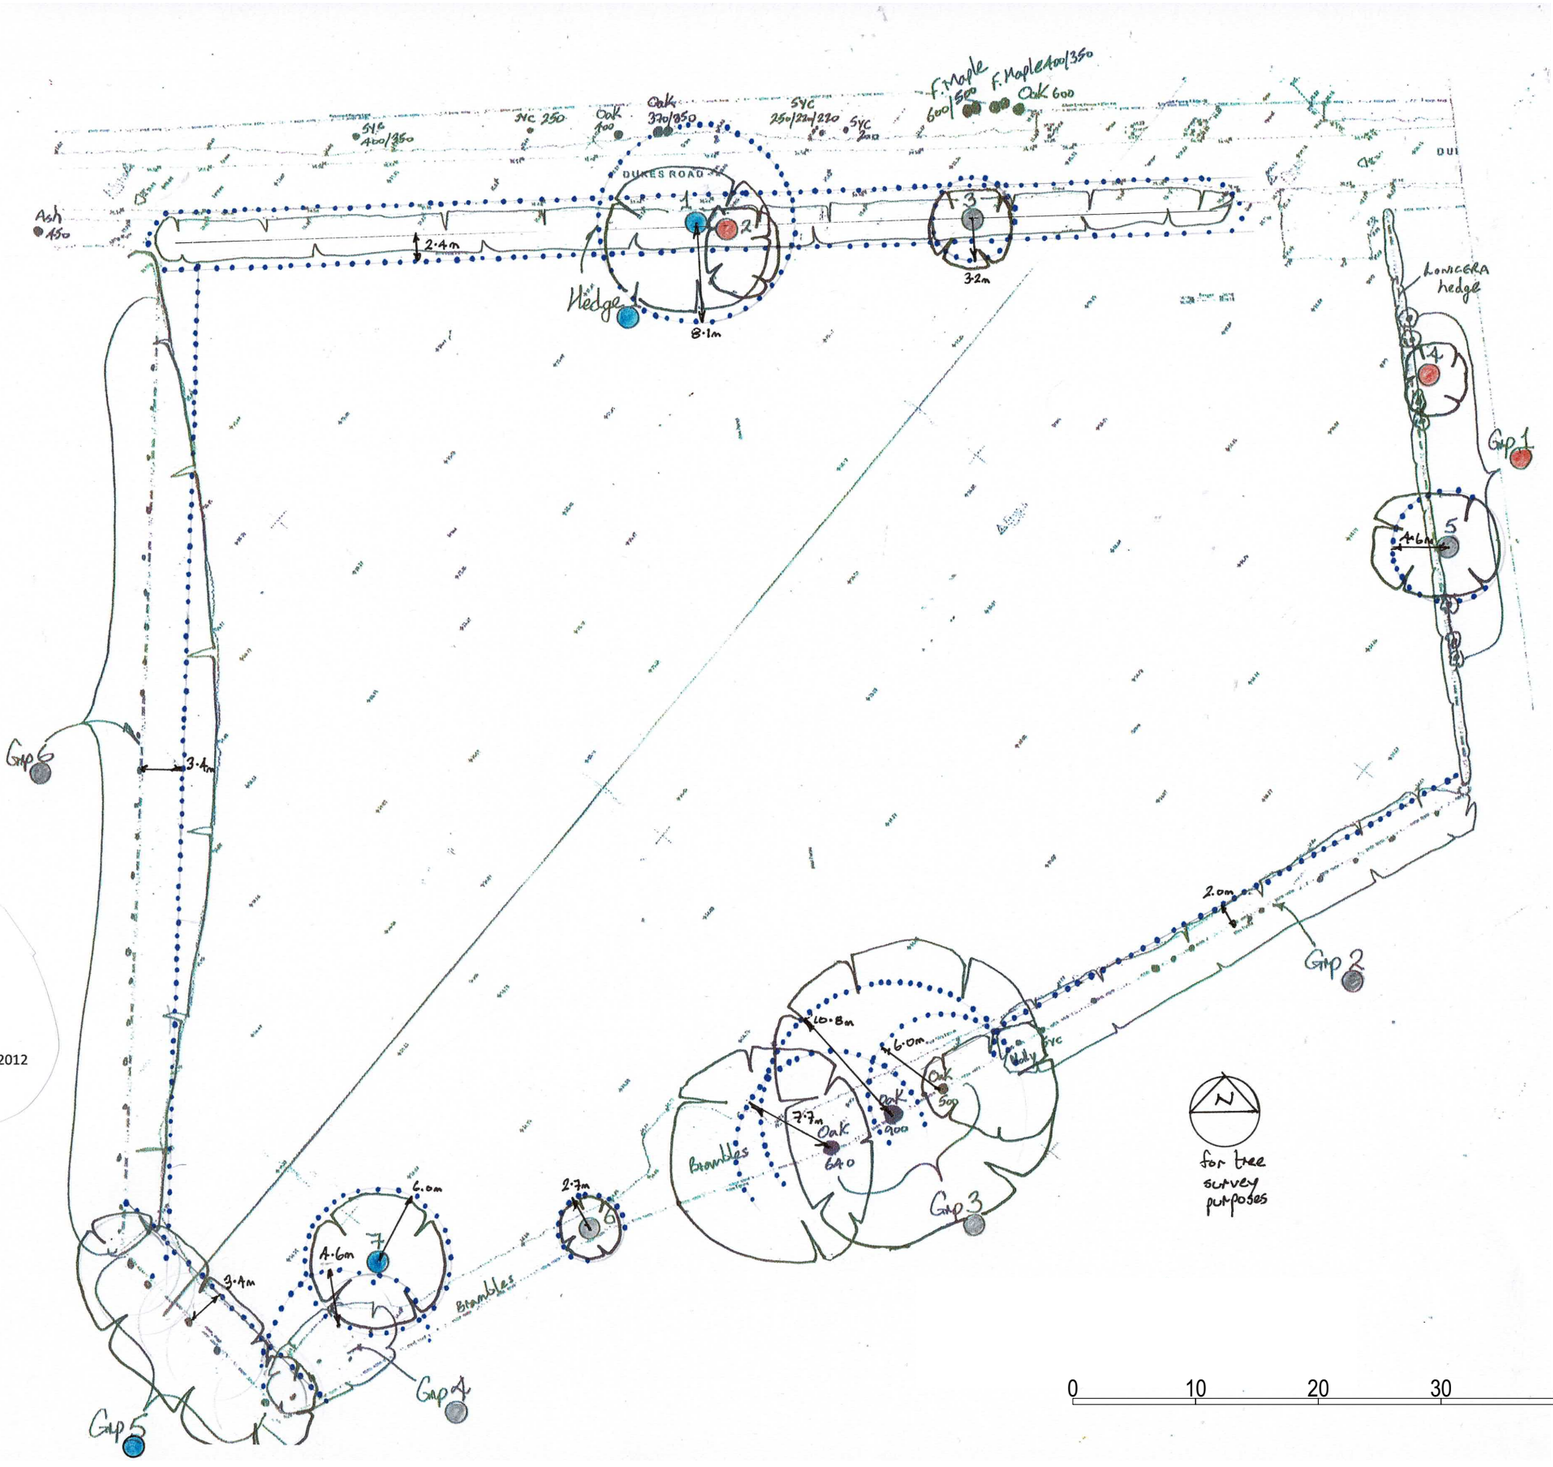

1 Trees Constaints Plan
Scale: 1:500