


SECTION

1 : 100

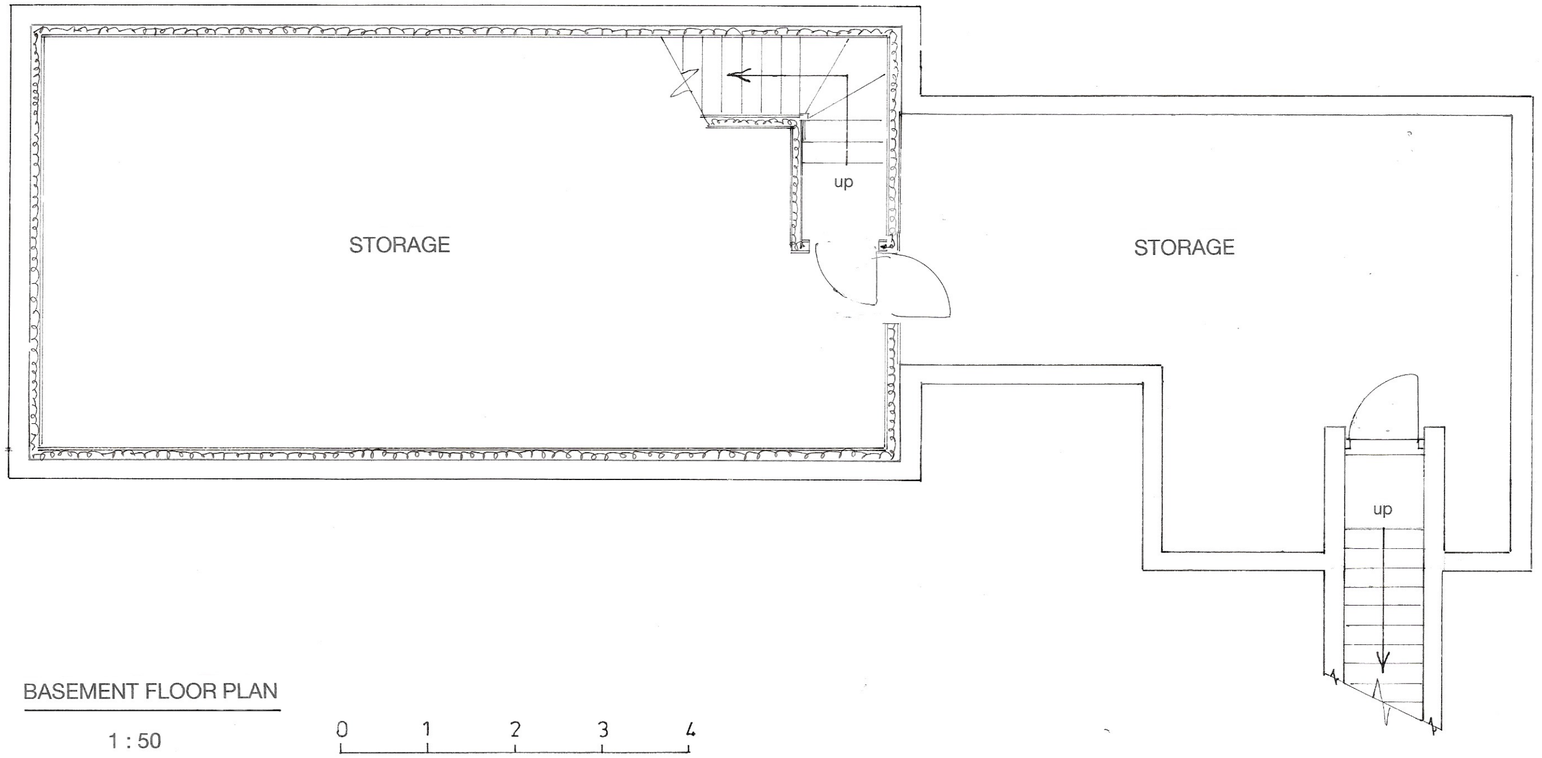

BASEMENT FLOOR PLAN

1 : 50

0 1 2 3 4

Sheet 3 a of 3

Proposed

PROPOSED DETACHED ANNEXE WITH UNDERGROUND STORAGE FACILITIES

AT 'LONG MEADOW, DUKES ROAD, FONTWELL FOR MR. & MRS. S. REYNOLDS.

Bryan Butcher
Rainbow Cottage
Nyetimber Lane
Bognor Regis PO21 3JX
01243 266871
07973 233442
bryan.butcher@btinternet.com
www.bryanbutcher.com