



ARUN DISTRICT COUNCIL			
No.	AL	3	08
RECEIVED			

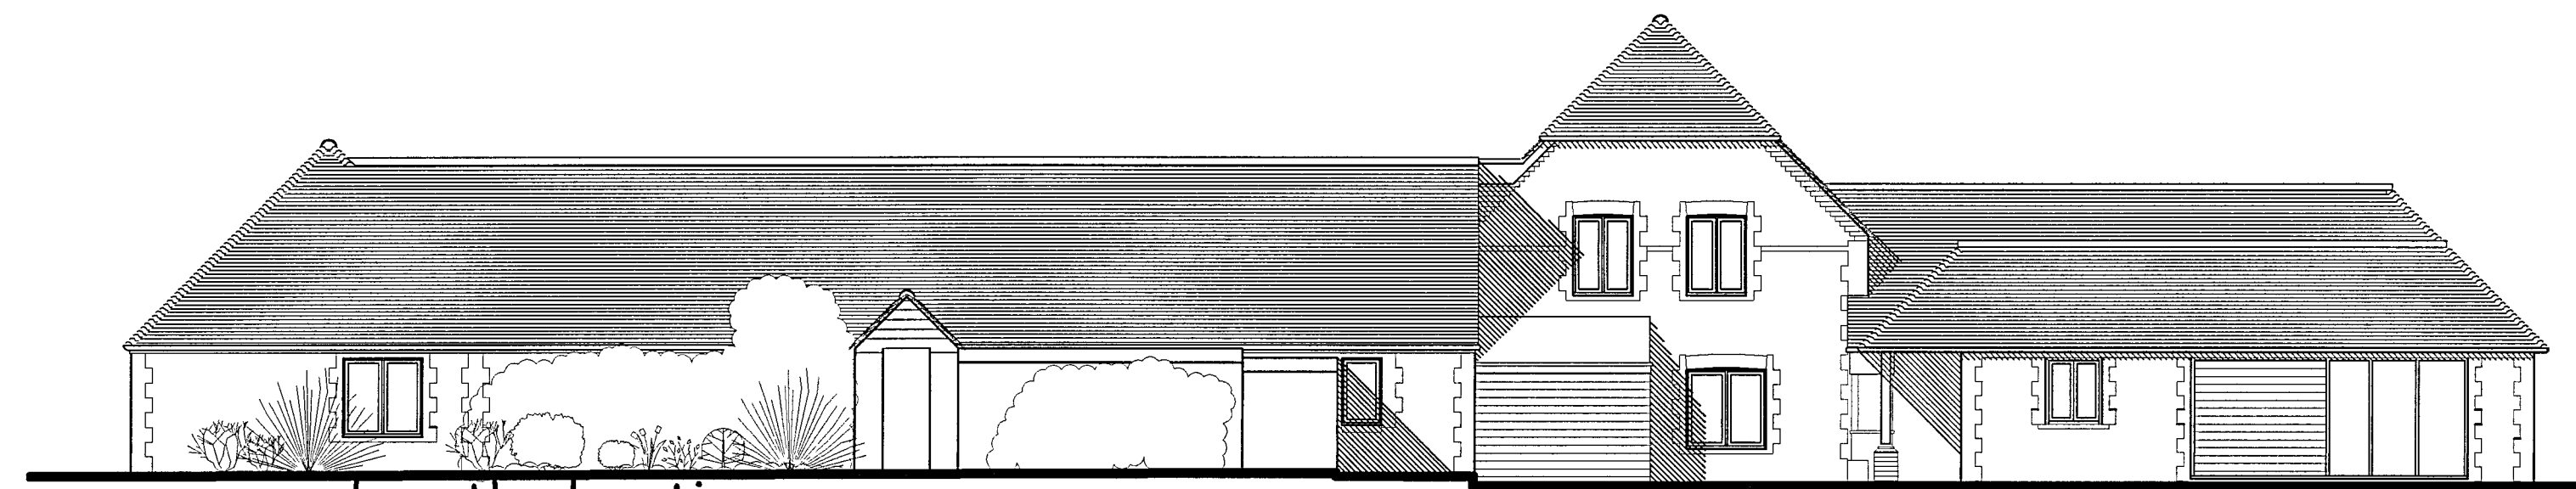


proposed north elevation
1:100

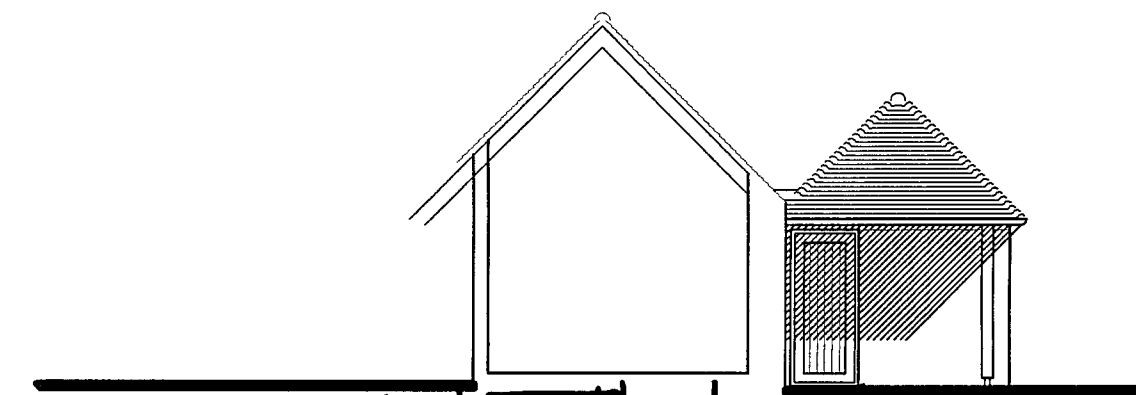

proposed [redacted] elevation
1:100 EAST




proposed west elevation/section
1:100

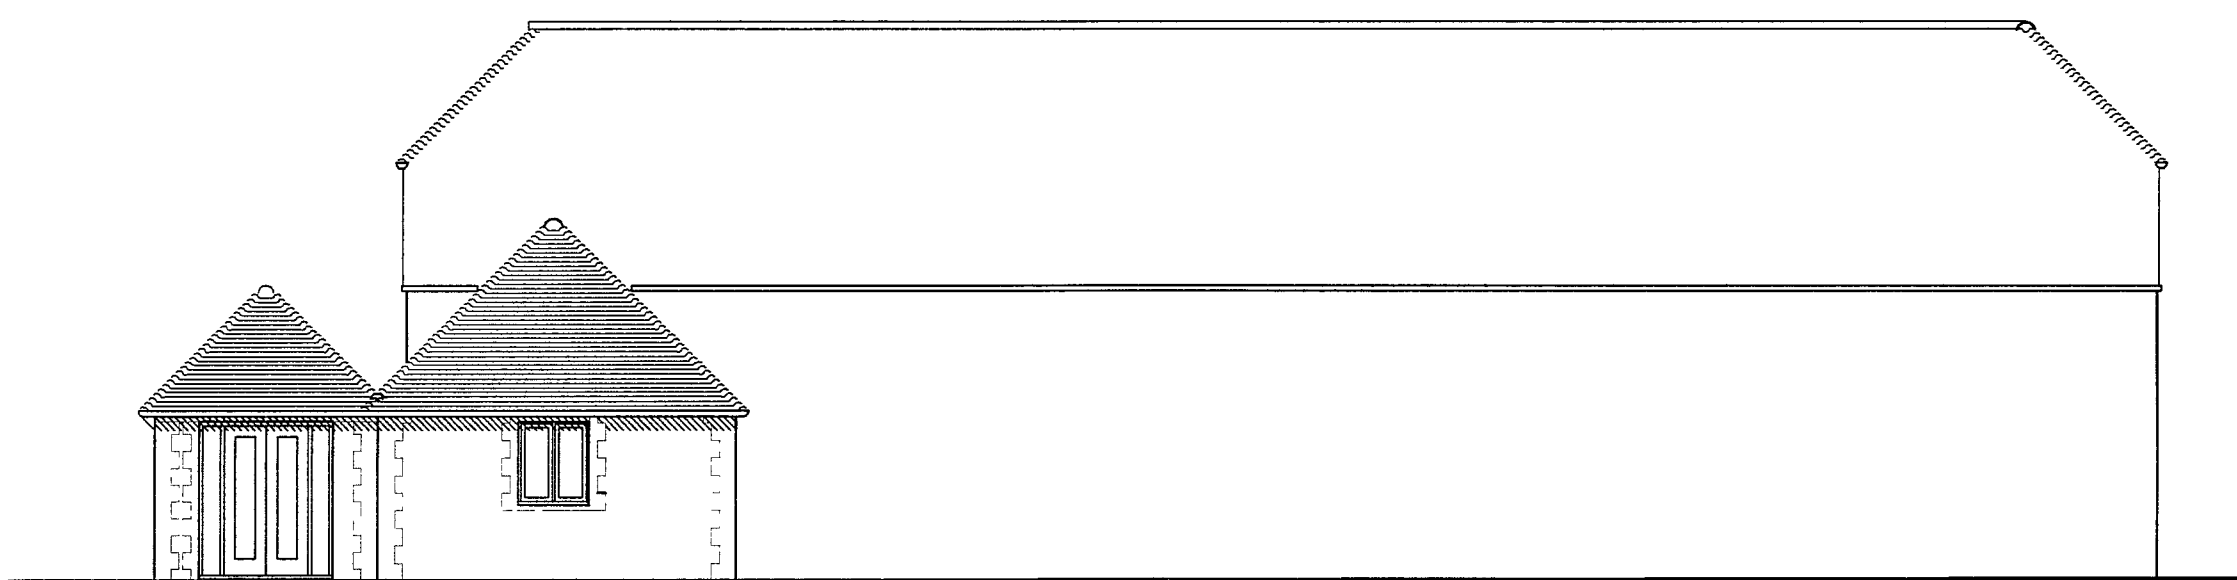


proposed west elevation




proposed ground floor plan
1:100

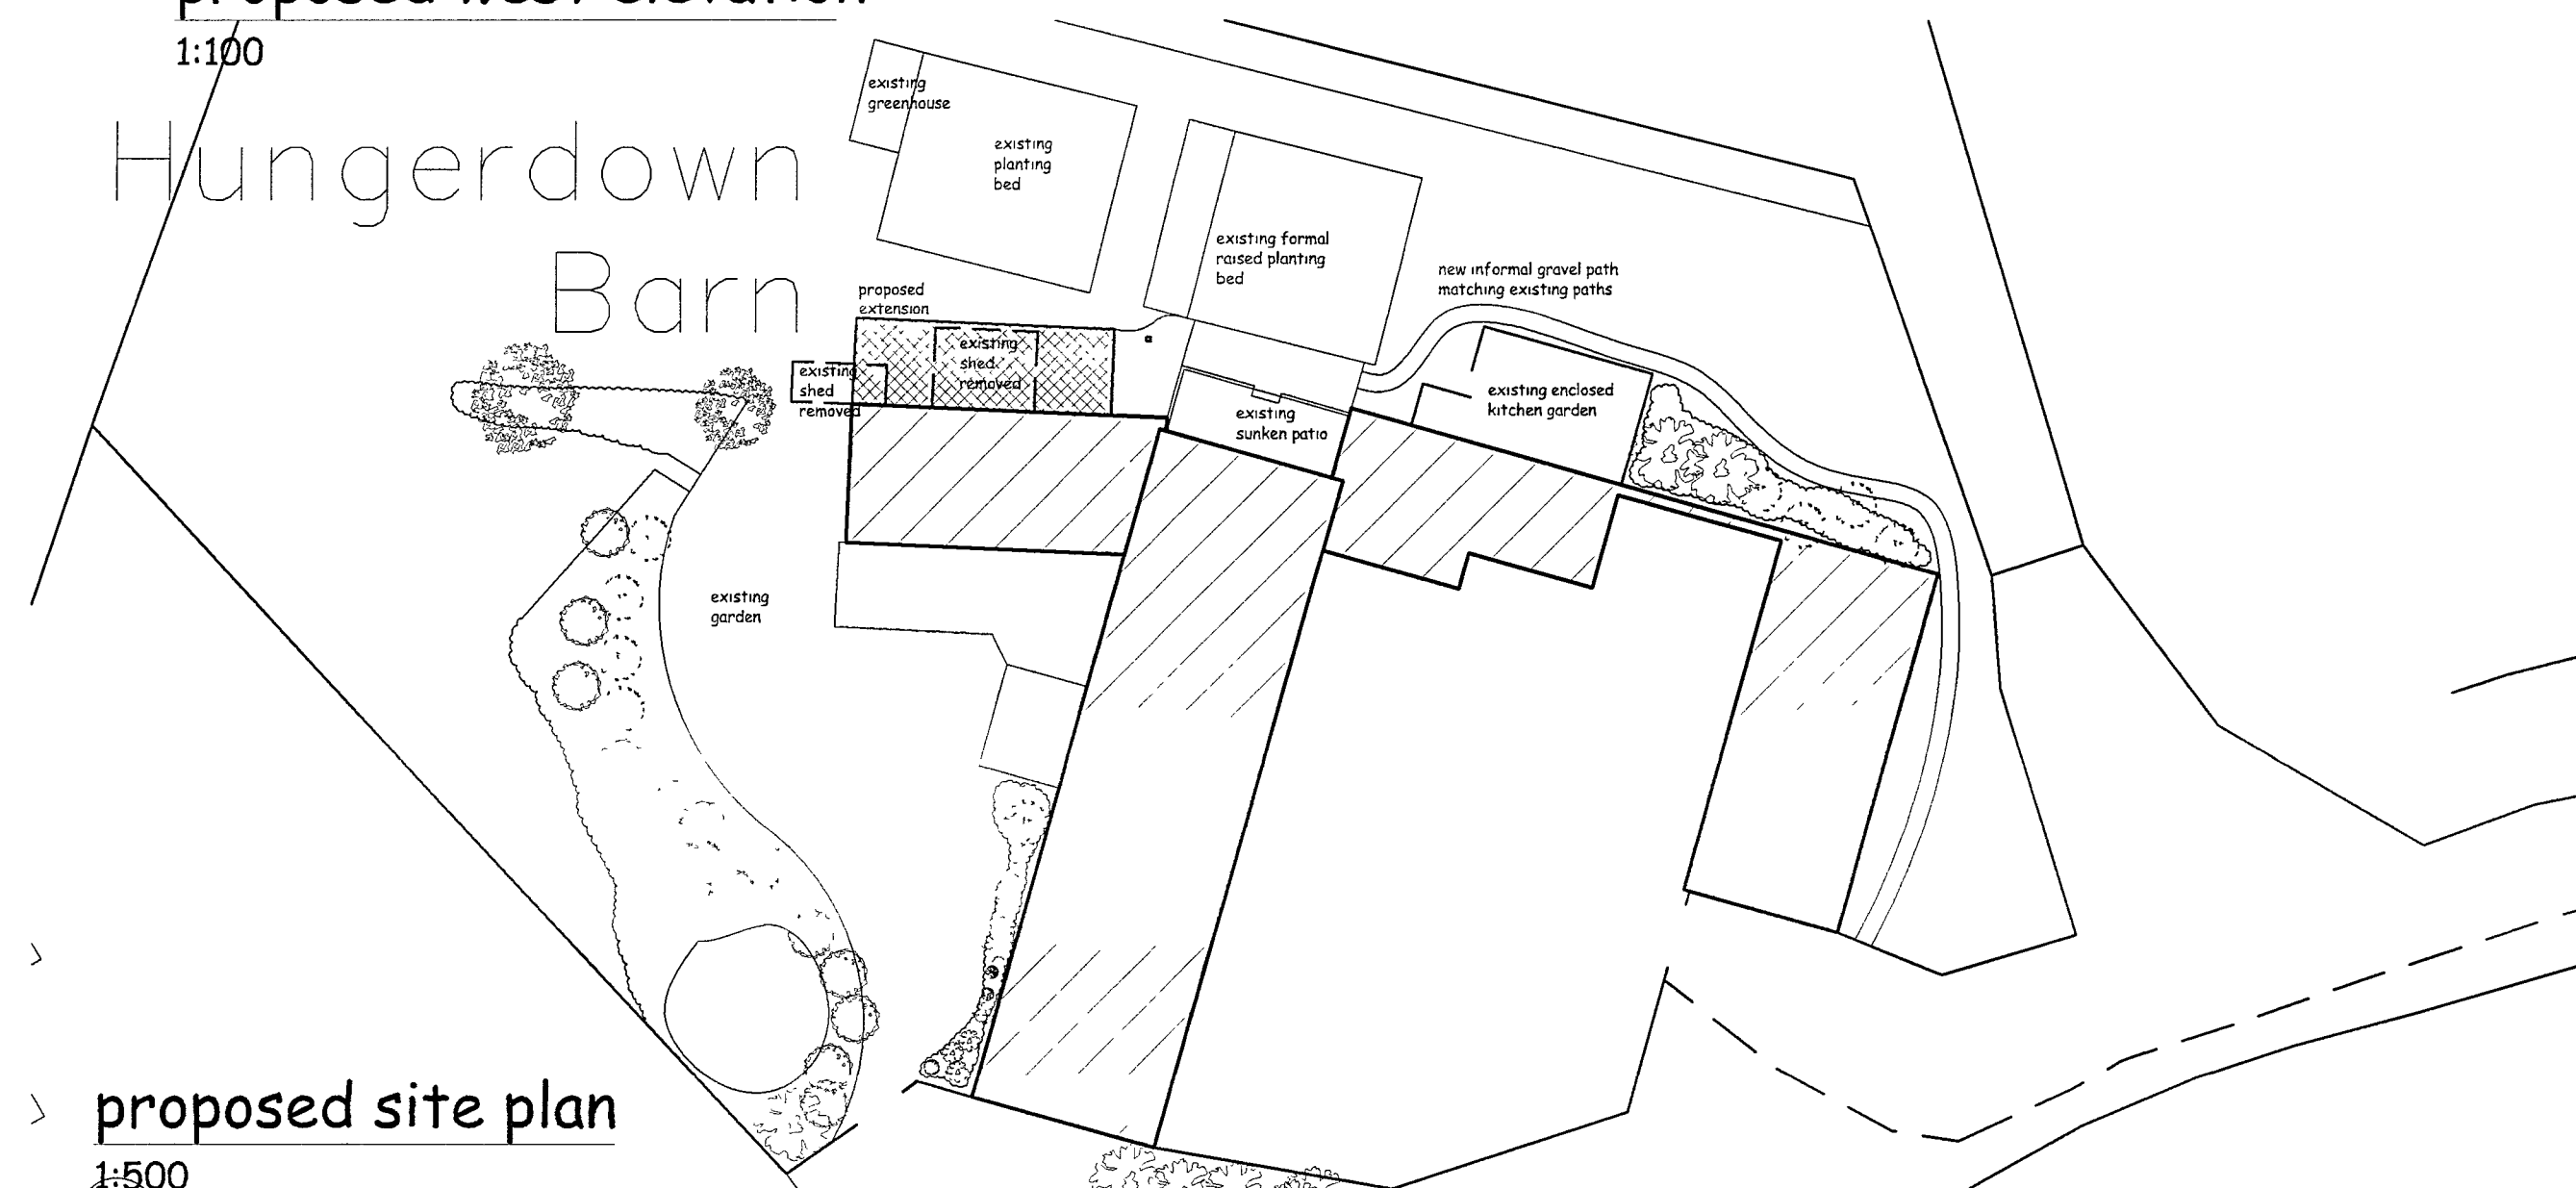

proposed site plan
1:500

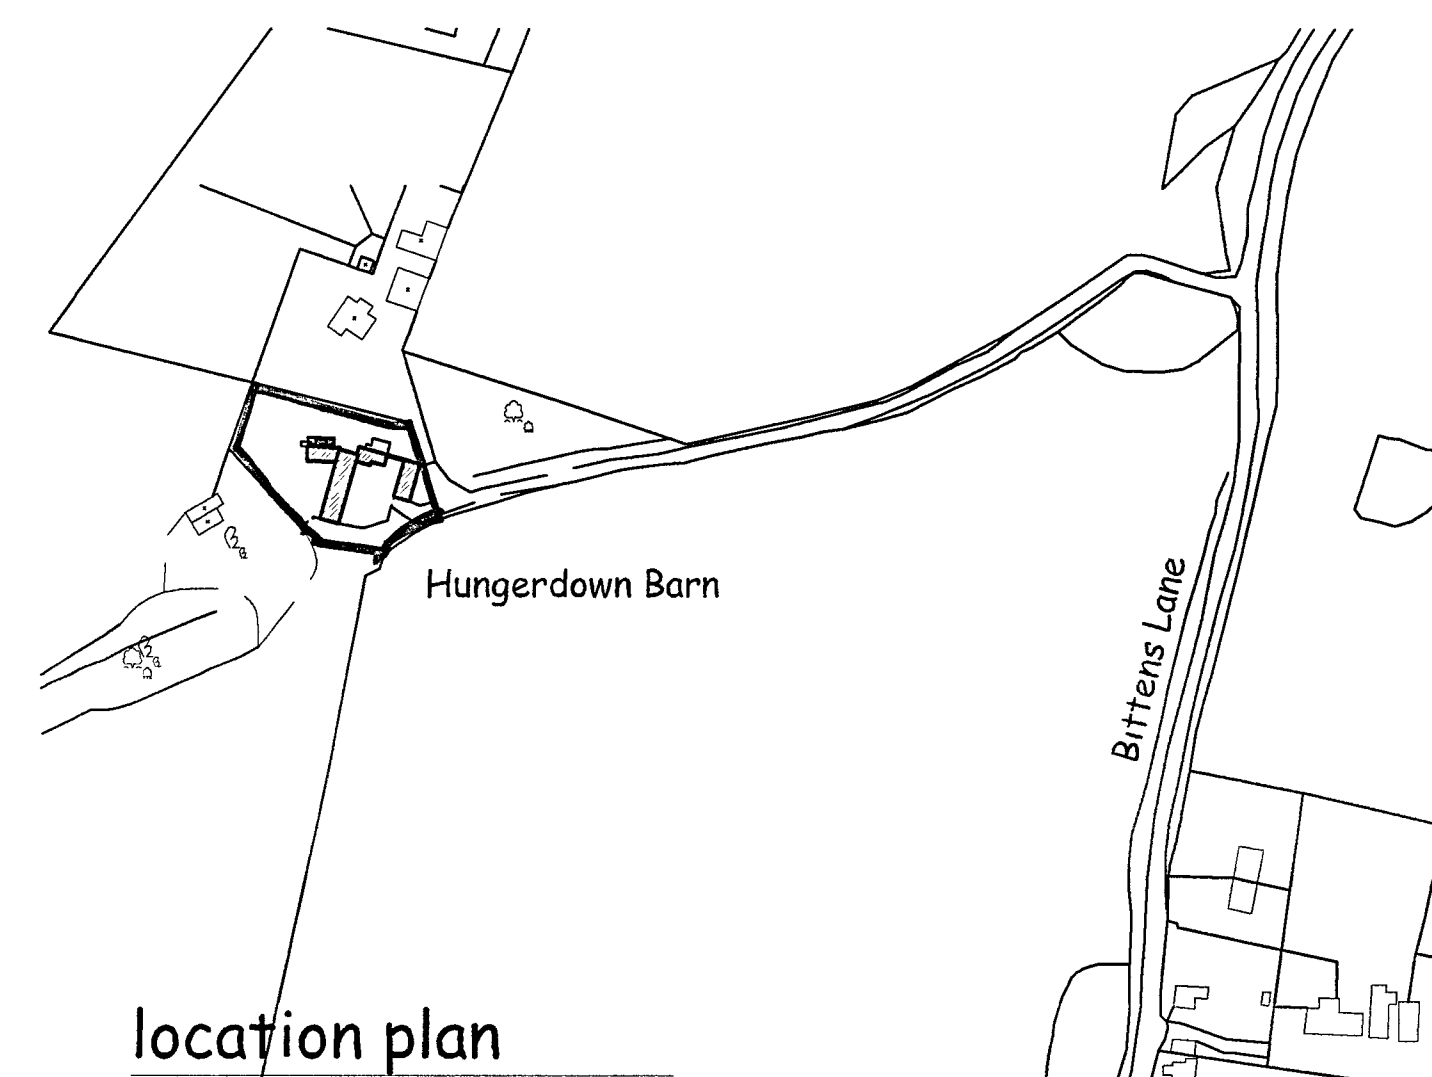

location plan
1:2500

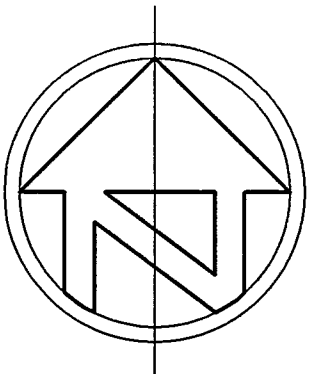

Revisions	

ALASTAIR MALLET
ARCHITECTURAL
TECHNOLOGIST

dimensions to be checked on site and not scaled from this drawing. All discrepancies to be reported to the Architect before carrying out any work. Read this drawing and other contract documents including specifications. All workmanship and materials to conform to current British Standards, Codes of Practice and Building Regulations and Manufacturers' recommendations.

IF IN DOUBT ASK