


ARUN DISTRICT COUNCIL			
No.	AL	3	09

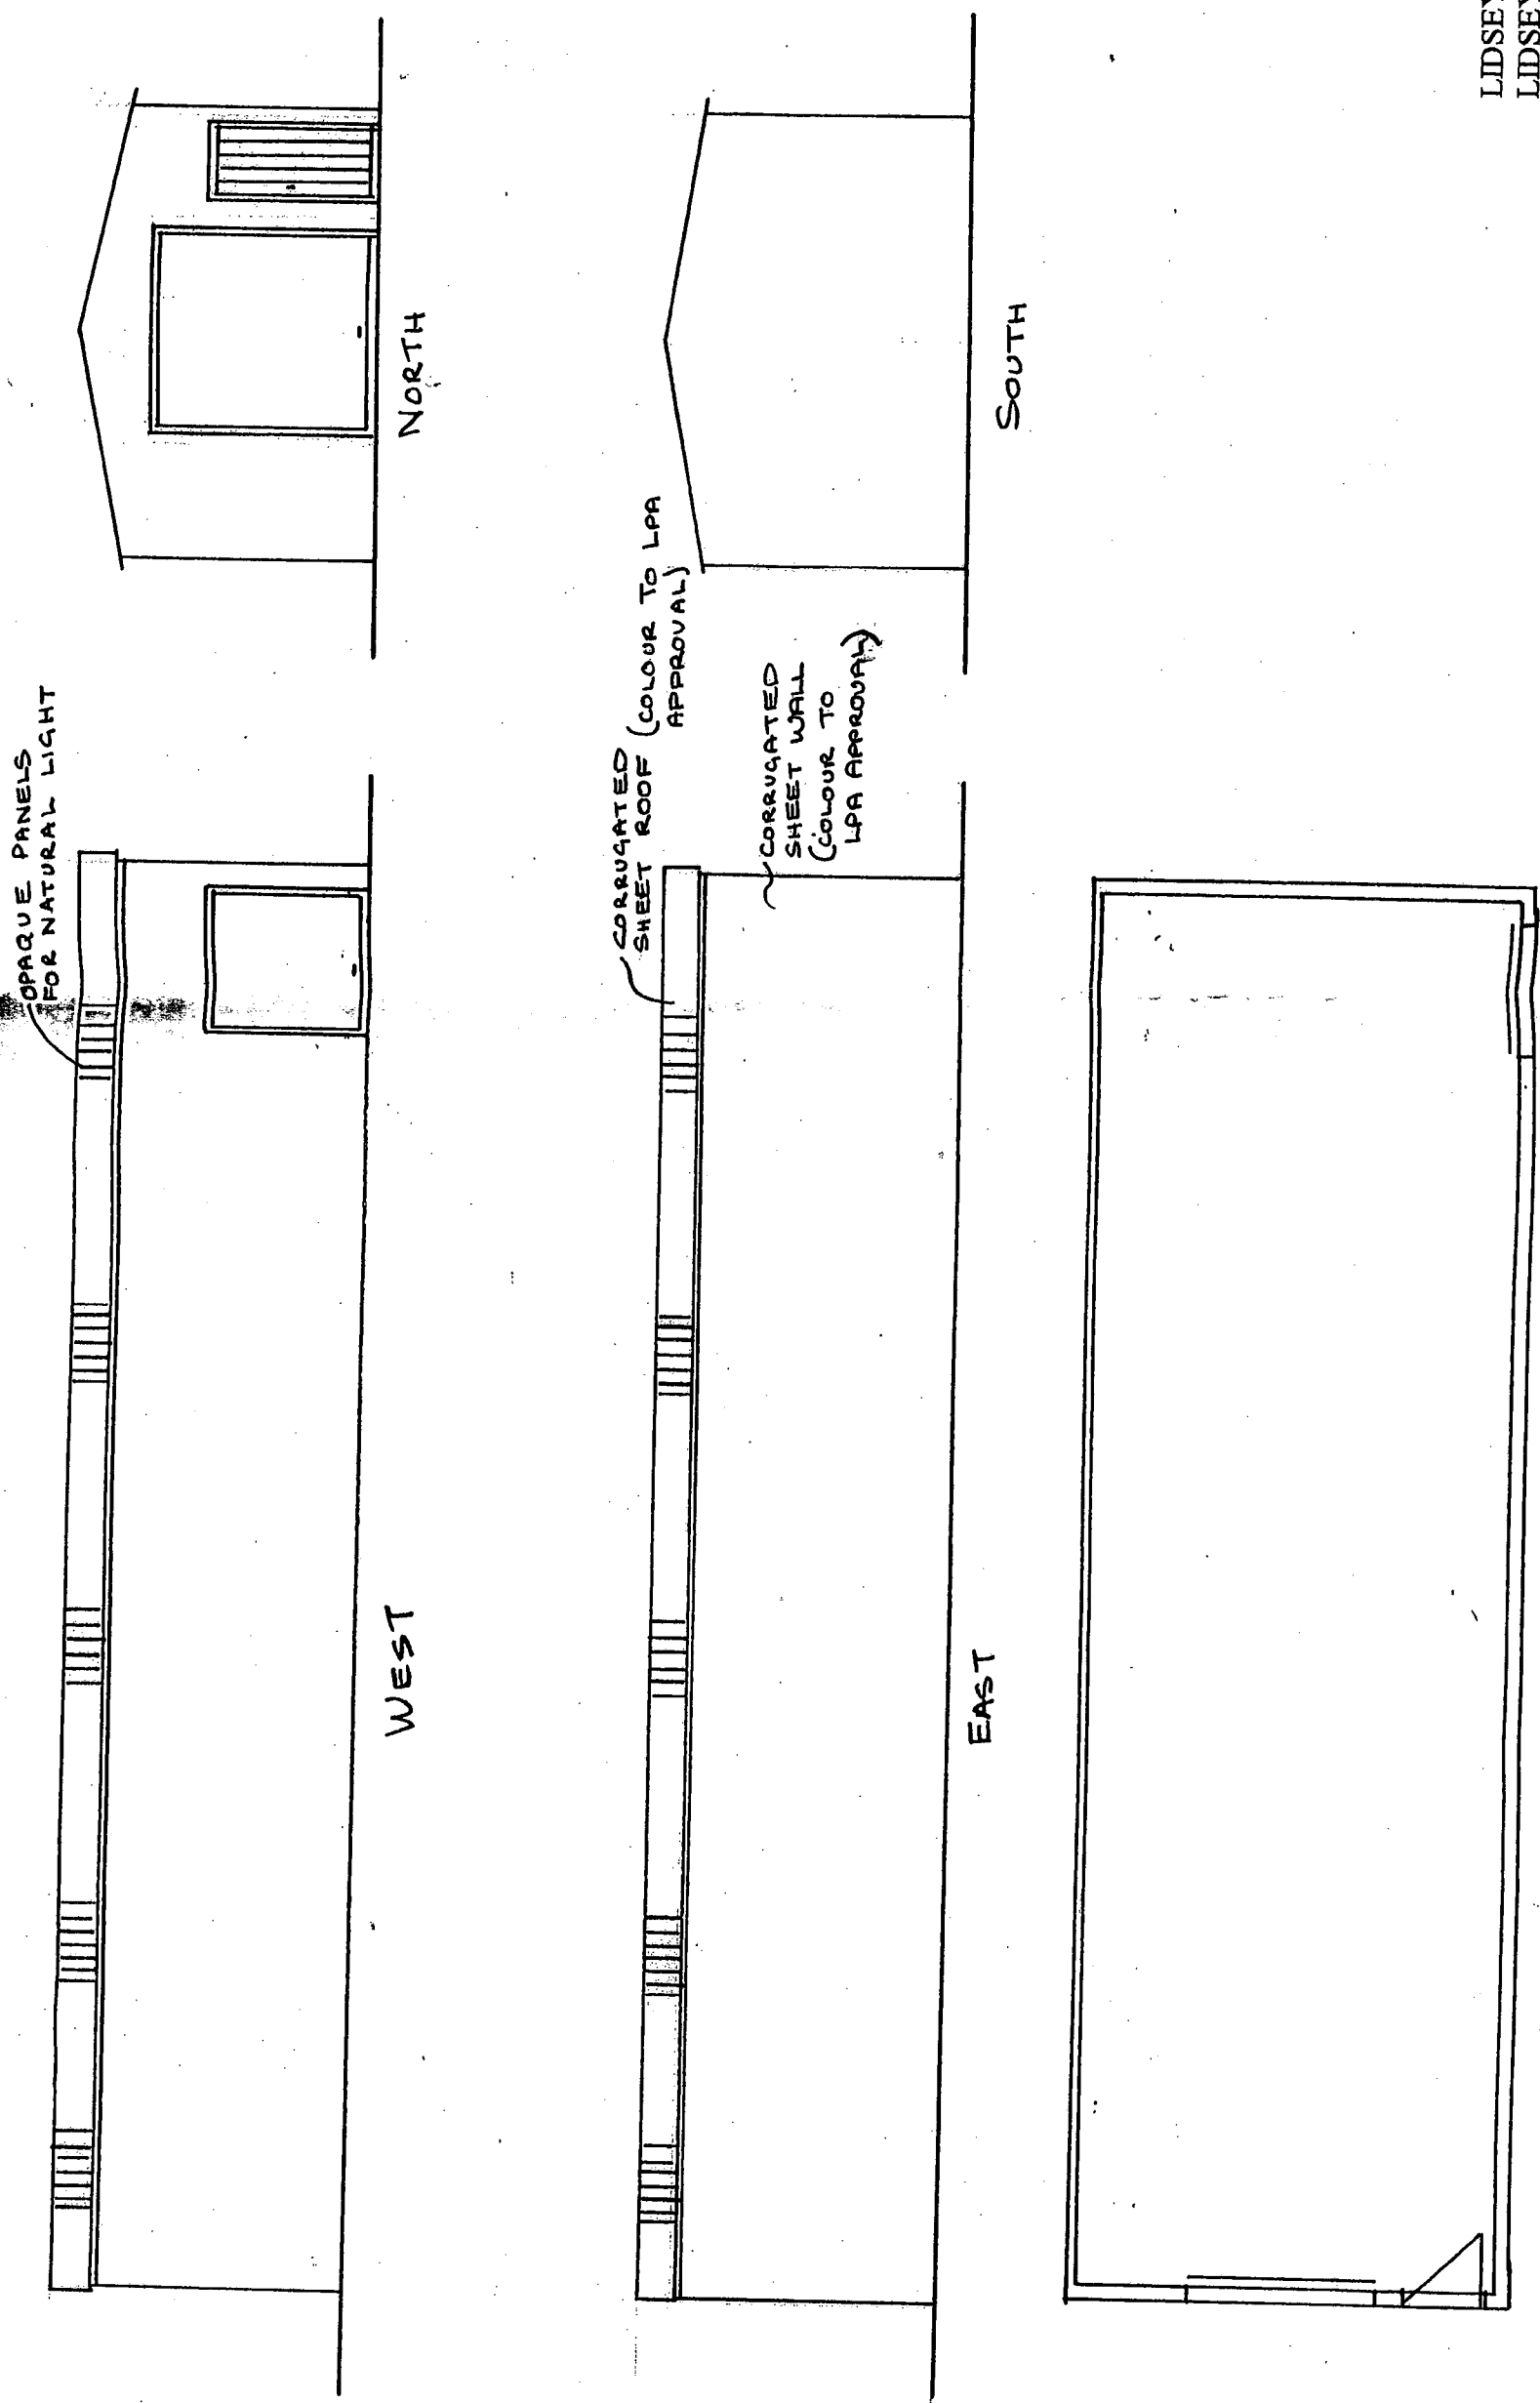

LIDSEY STATIC CARAVAN PARK
LIDSEY

Proposed Maintenance Building

Scale: 1:100

DRWG. 2008/15/6