




Scale: 1:200

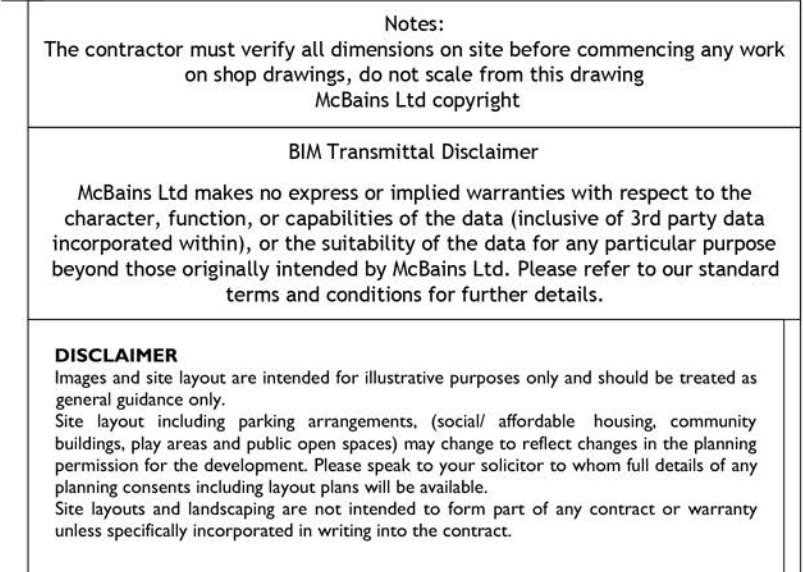

P3	Amended to suit layout	09.11.2018
P2	Minor graphical amendment	04.10.2018
P1	Drawing issued for planning	28.09.2018

Revision	Amendment	Date
SC	TS	PO'R
Drawn by	Reviewed by	Approved by
60435	SEP'18	1:200 @ A1
MCB Number	Date created	Scale @ A1

McBains
McBains Ltd
5th Fl, 26 Finsbury Square London EC2A 1DS
+44 (0)20 7786 7900 mcbains.co.uk

Client **Taylor Wimpey**

Project
LAND AT NYTON NURSERIES - RE-PLAN
EASTERGATE AND WESTERGATE
WEST SUSSEX

Drawing Title
ILLUSTRATIVE STREETSCENES

ARCHITECTURE

Drawing / Document Reference							Status
NNRP - MCB - ZZ - ZZ - DR - A - 0260							D5 - P3
Project Iden	Originator	Zone	Level	Type	Discipline	Number	Suitability Revision