
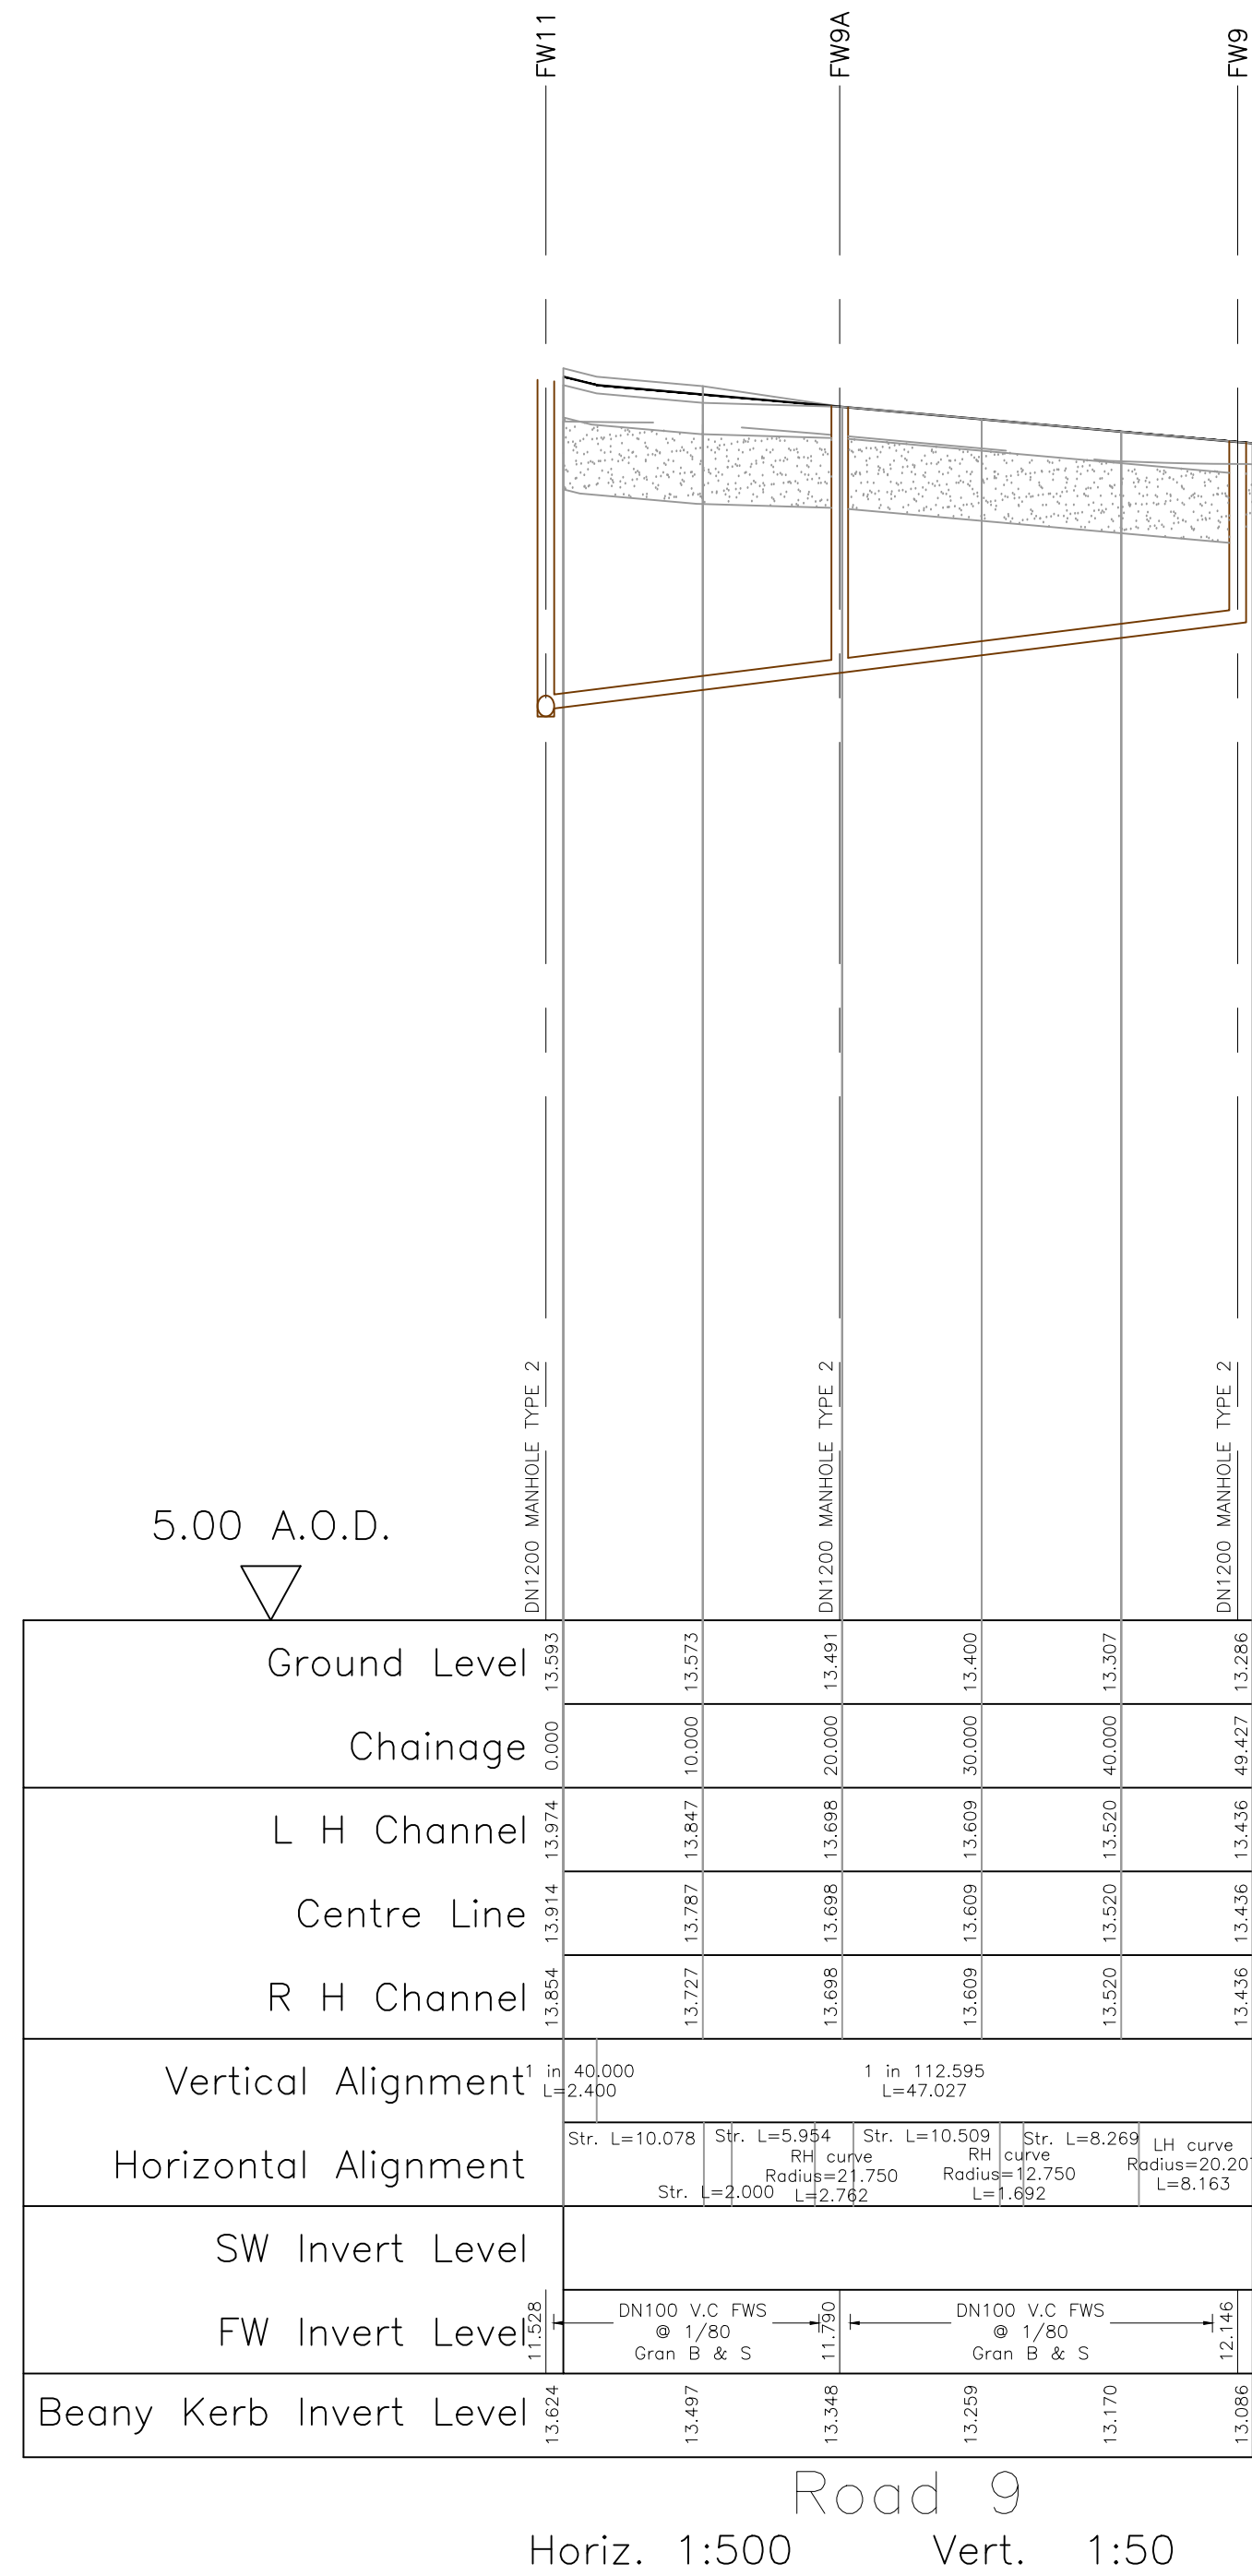
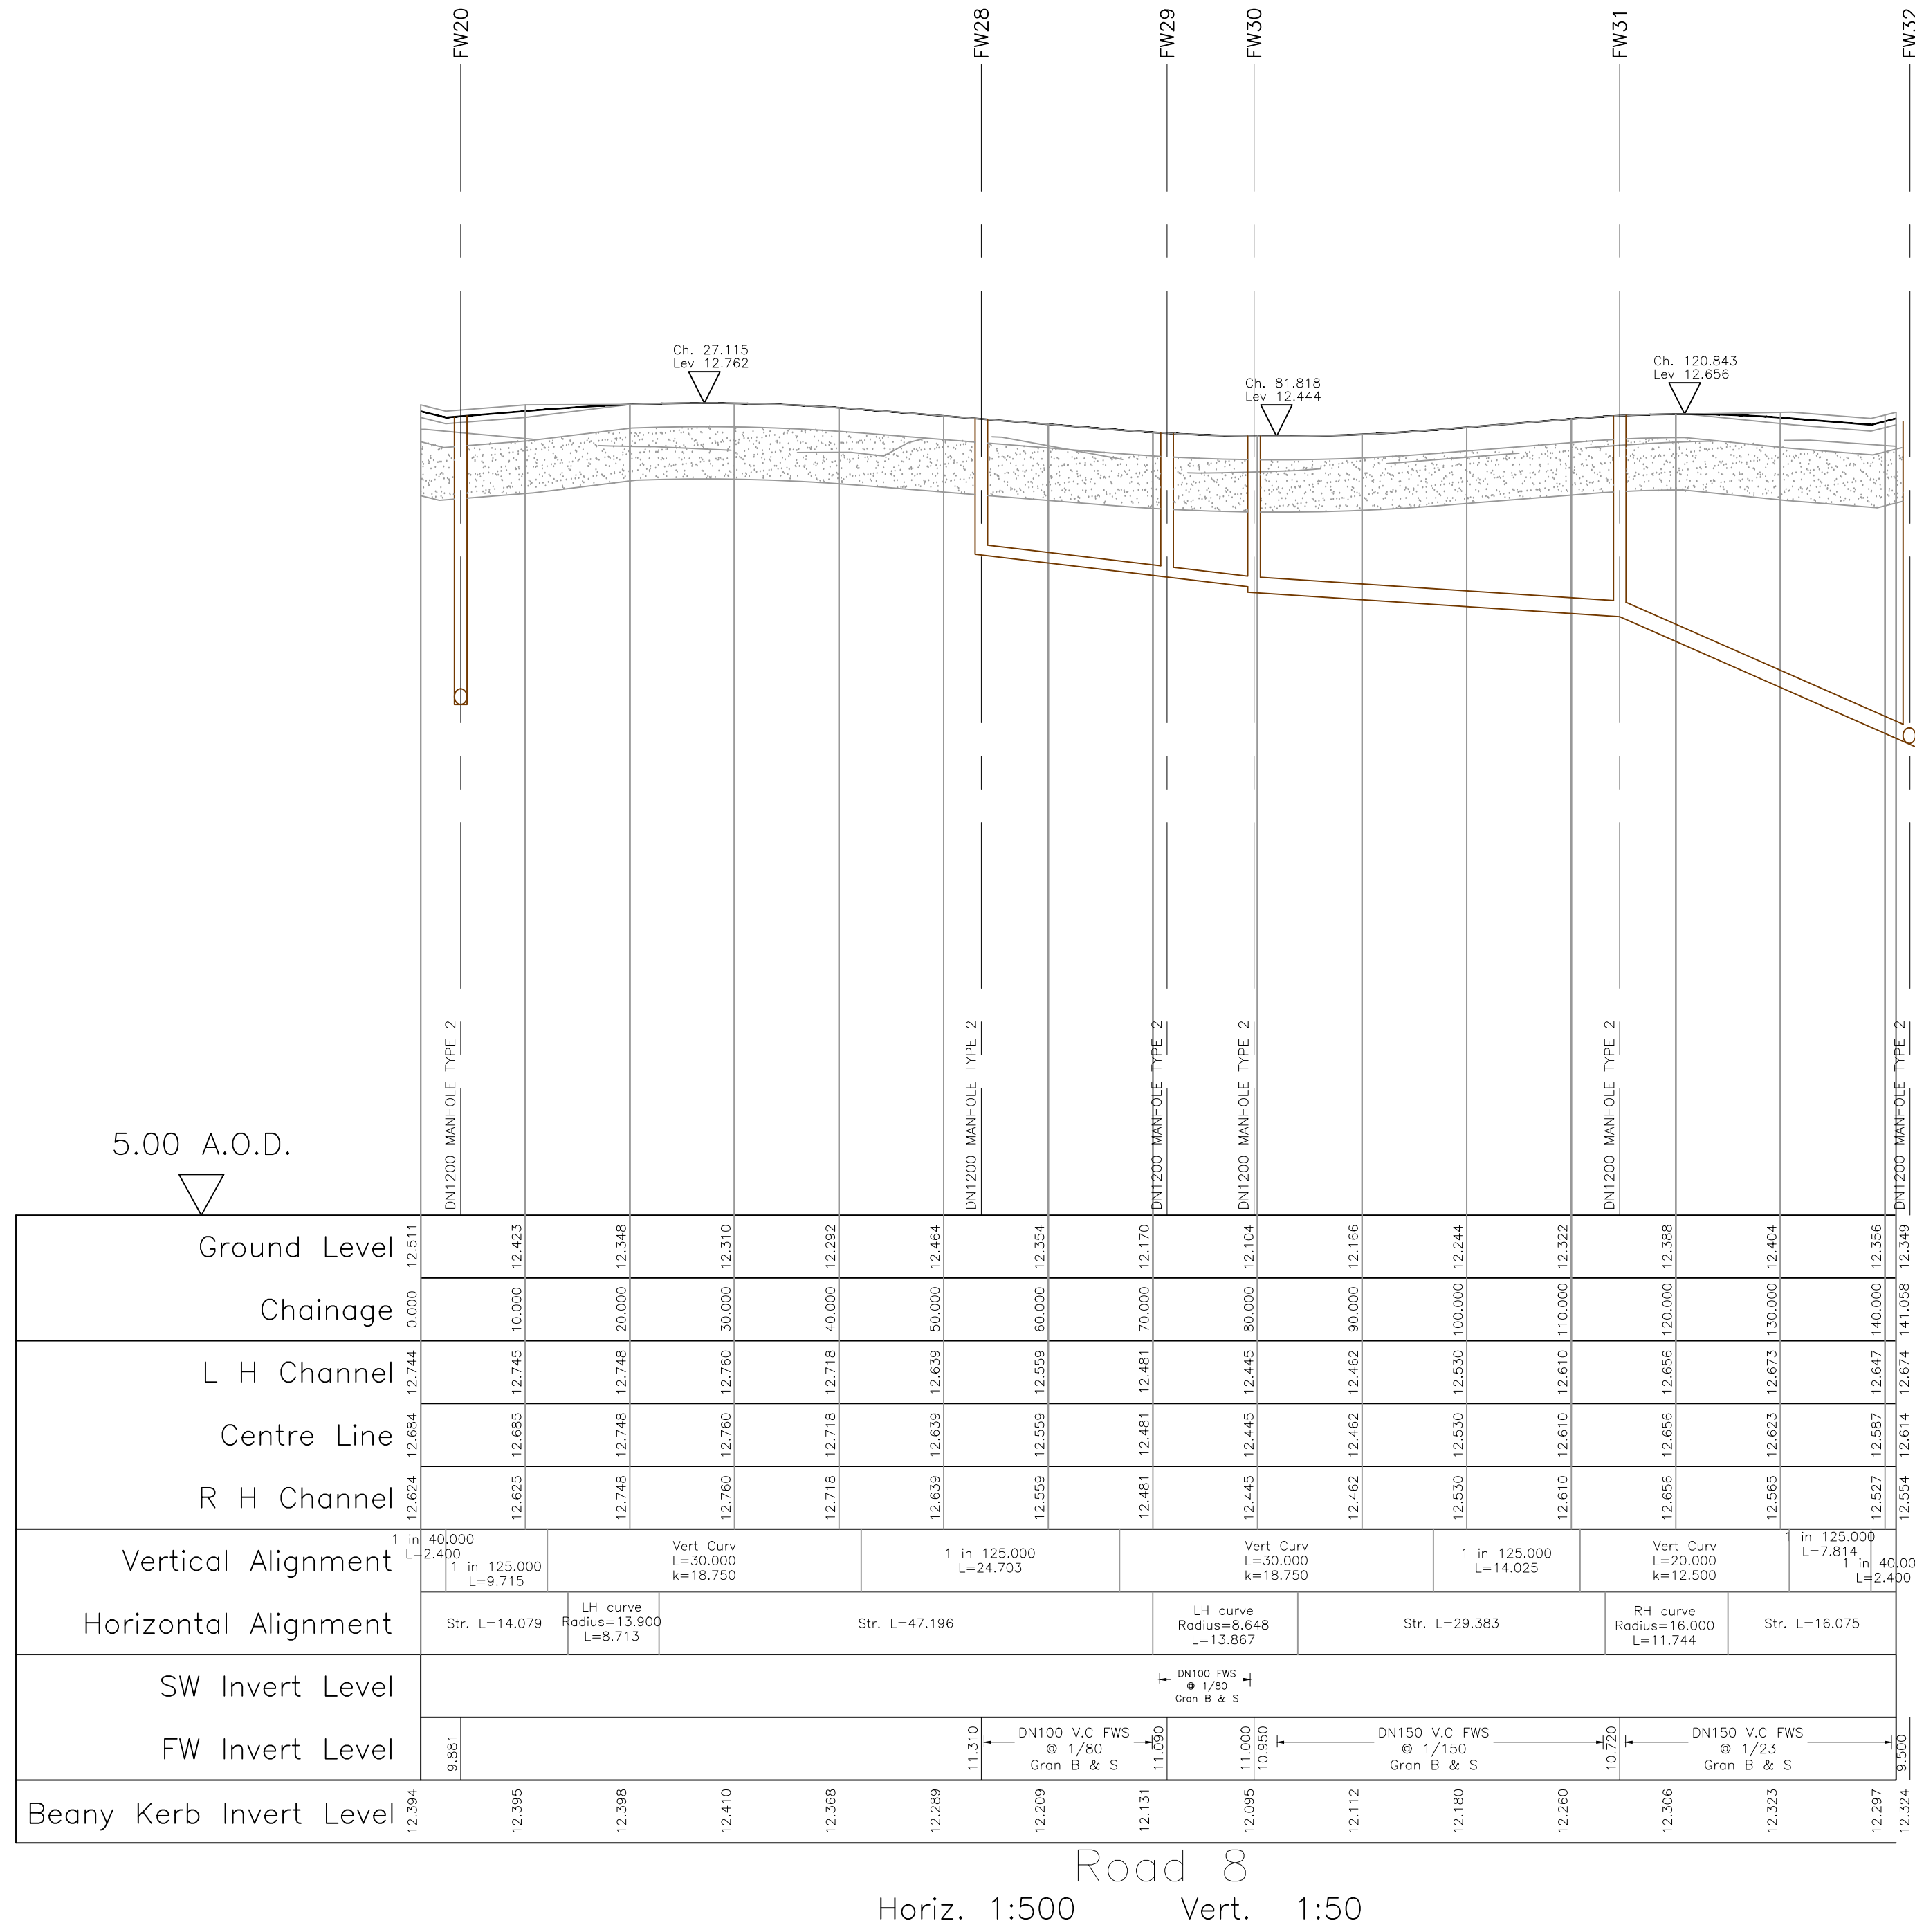
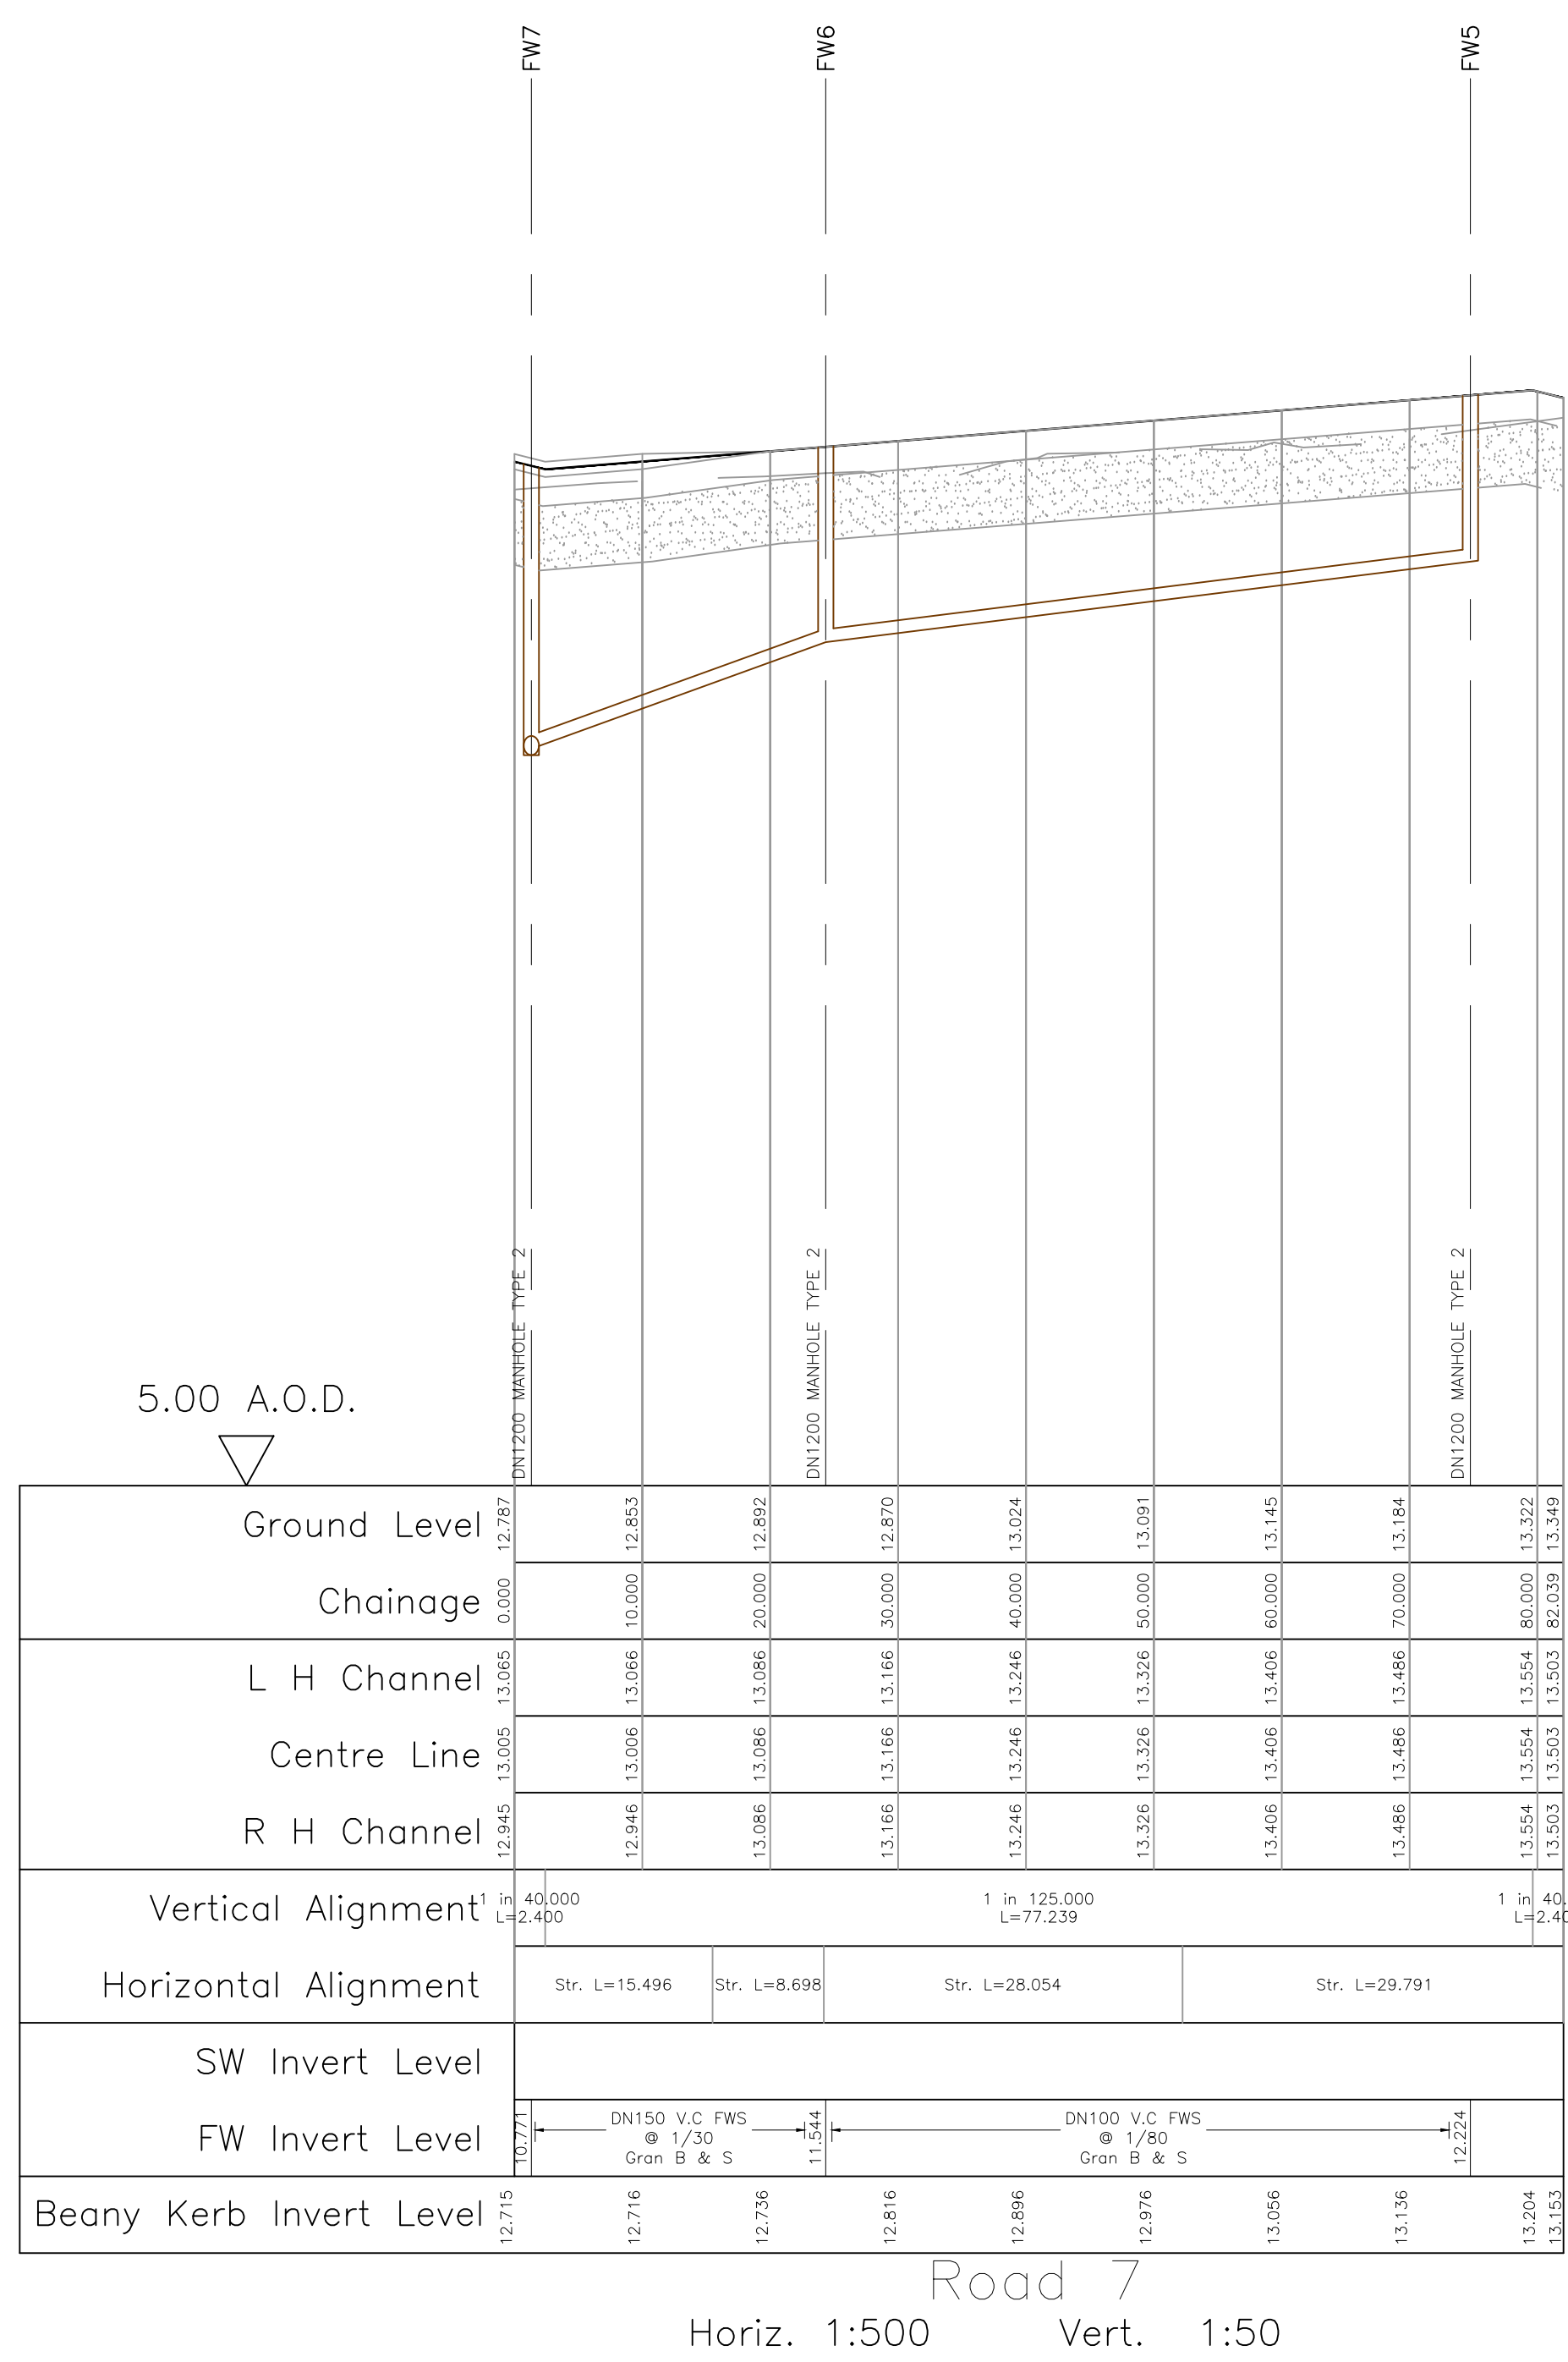
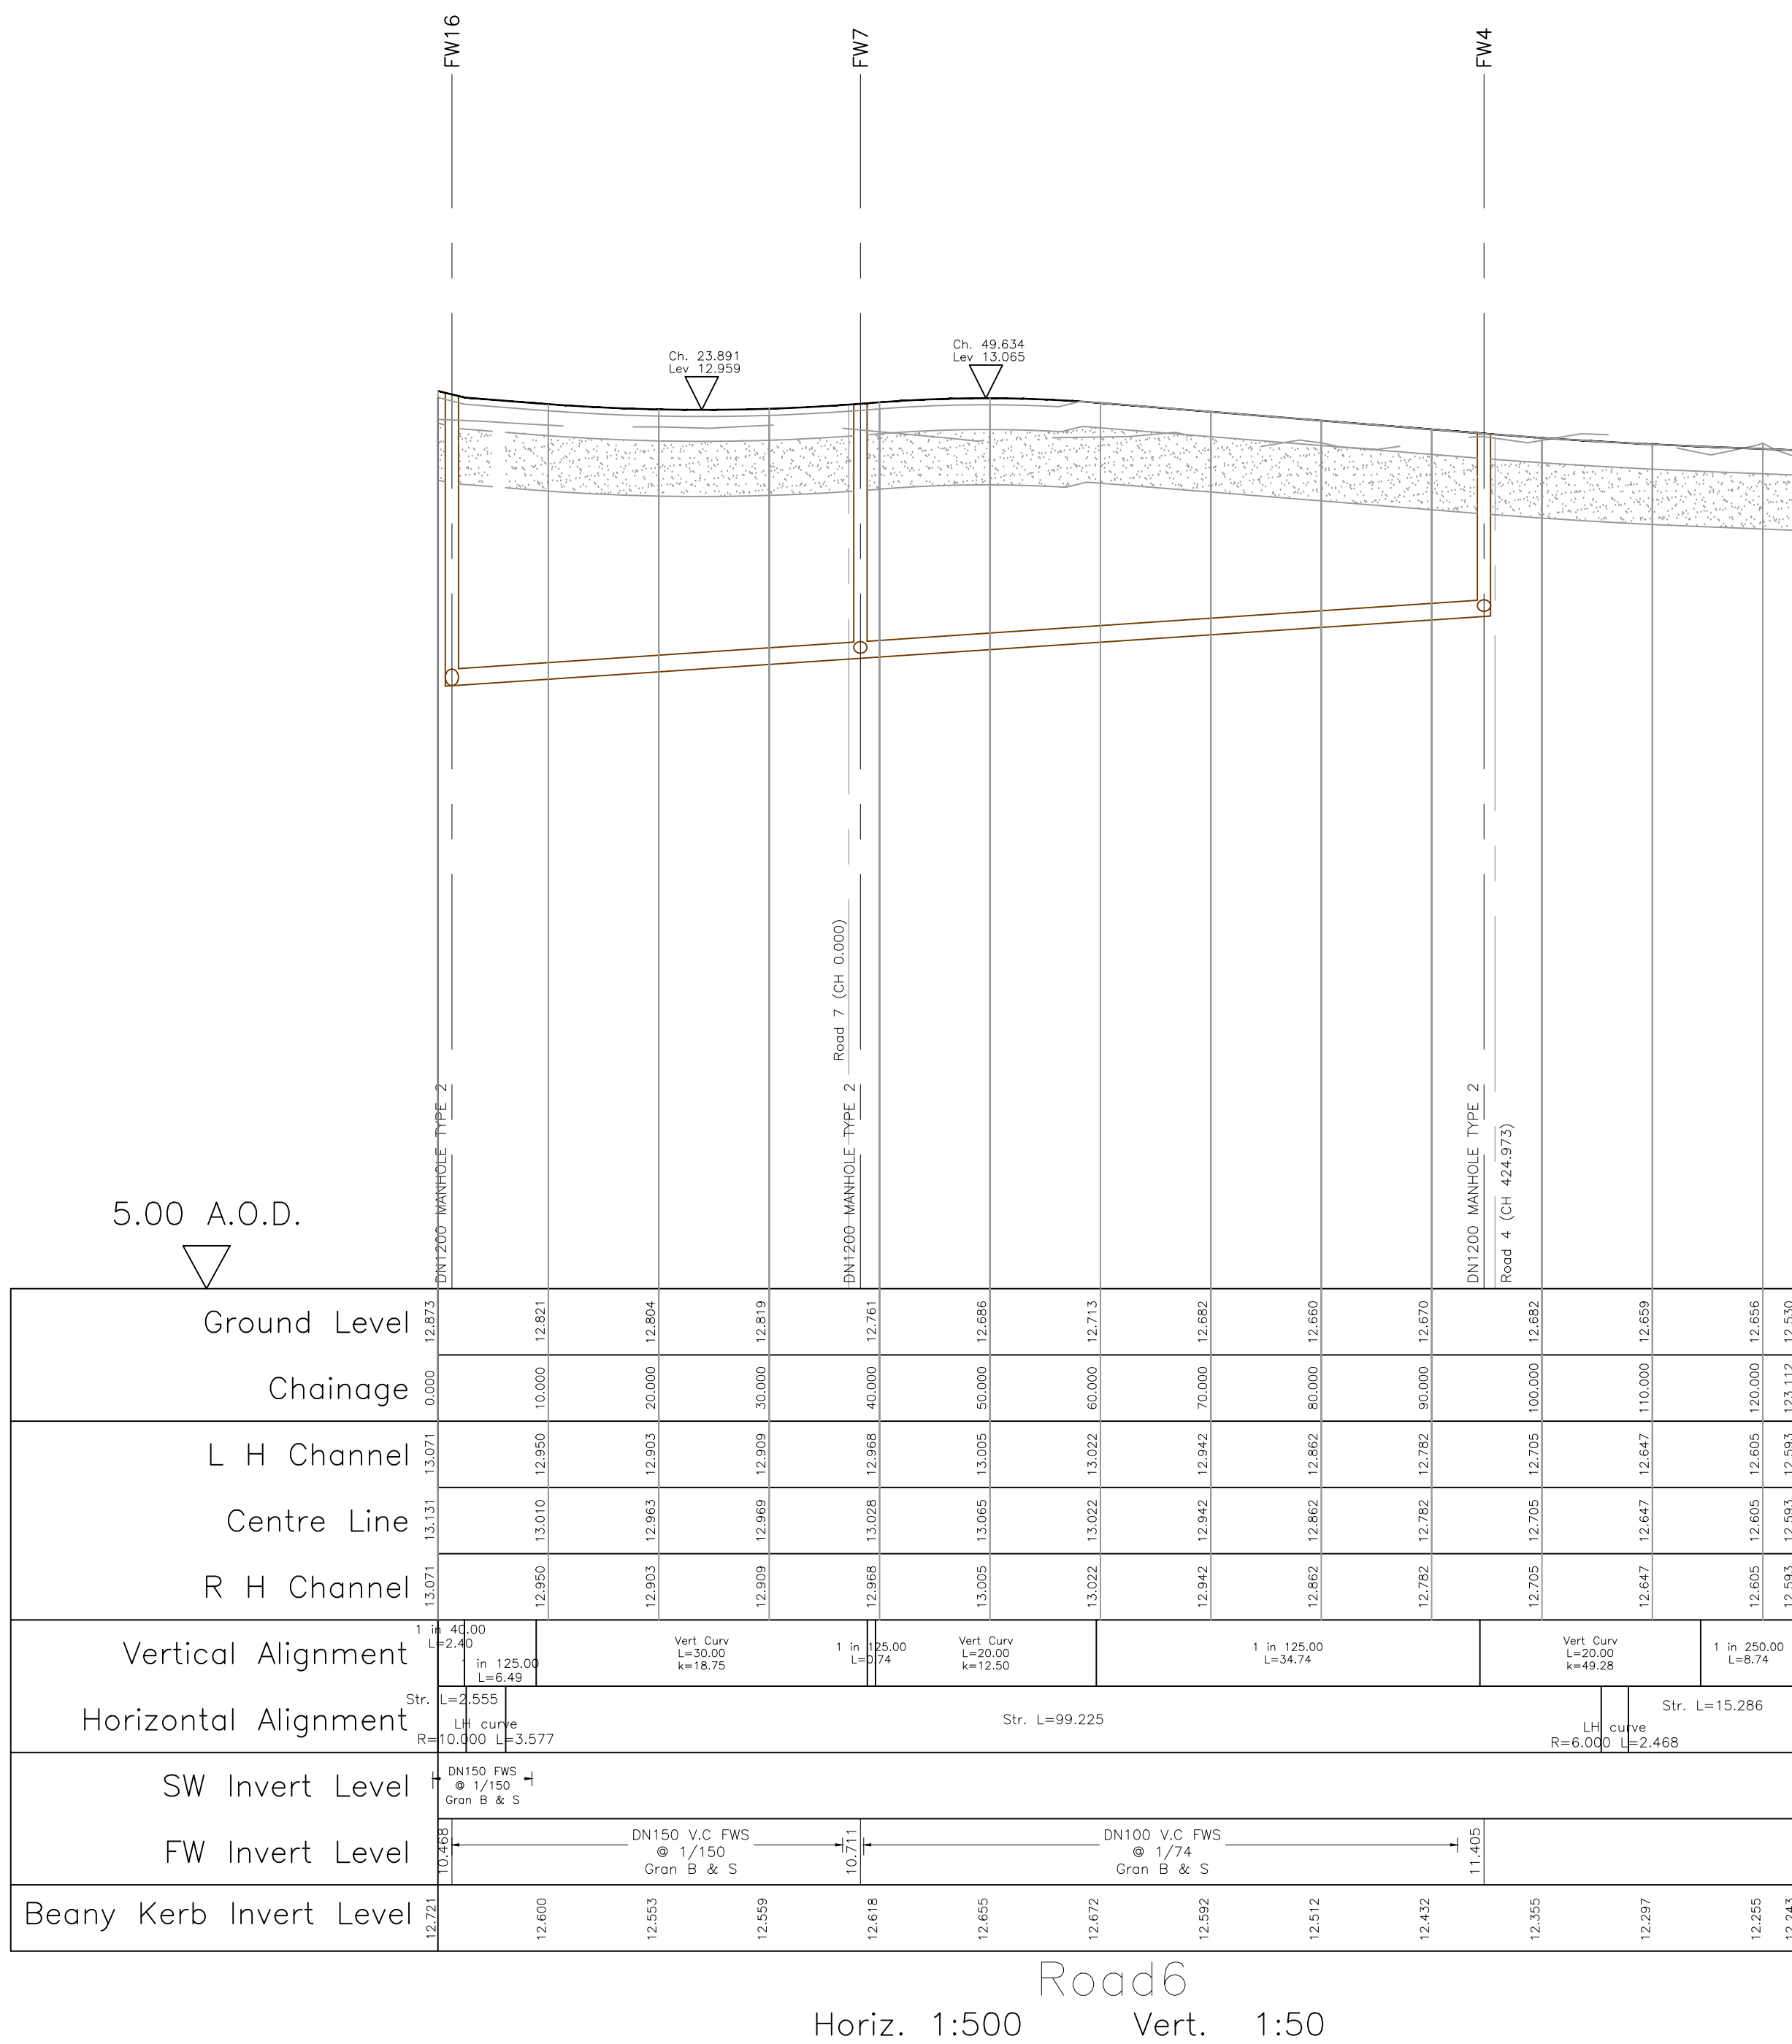
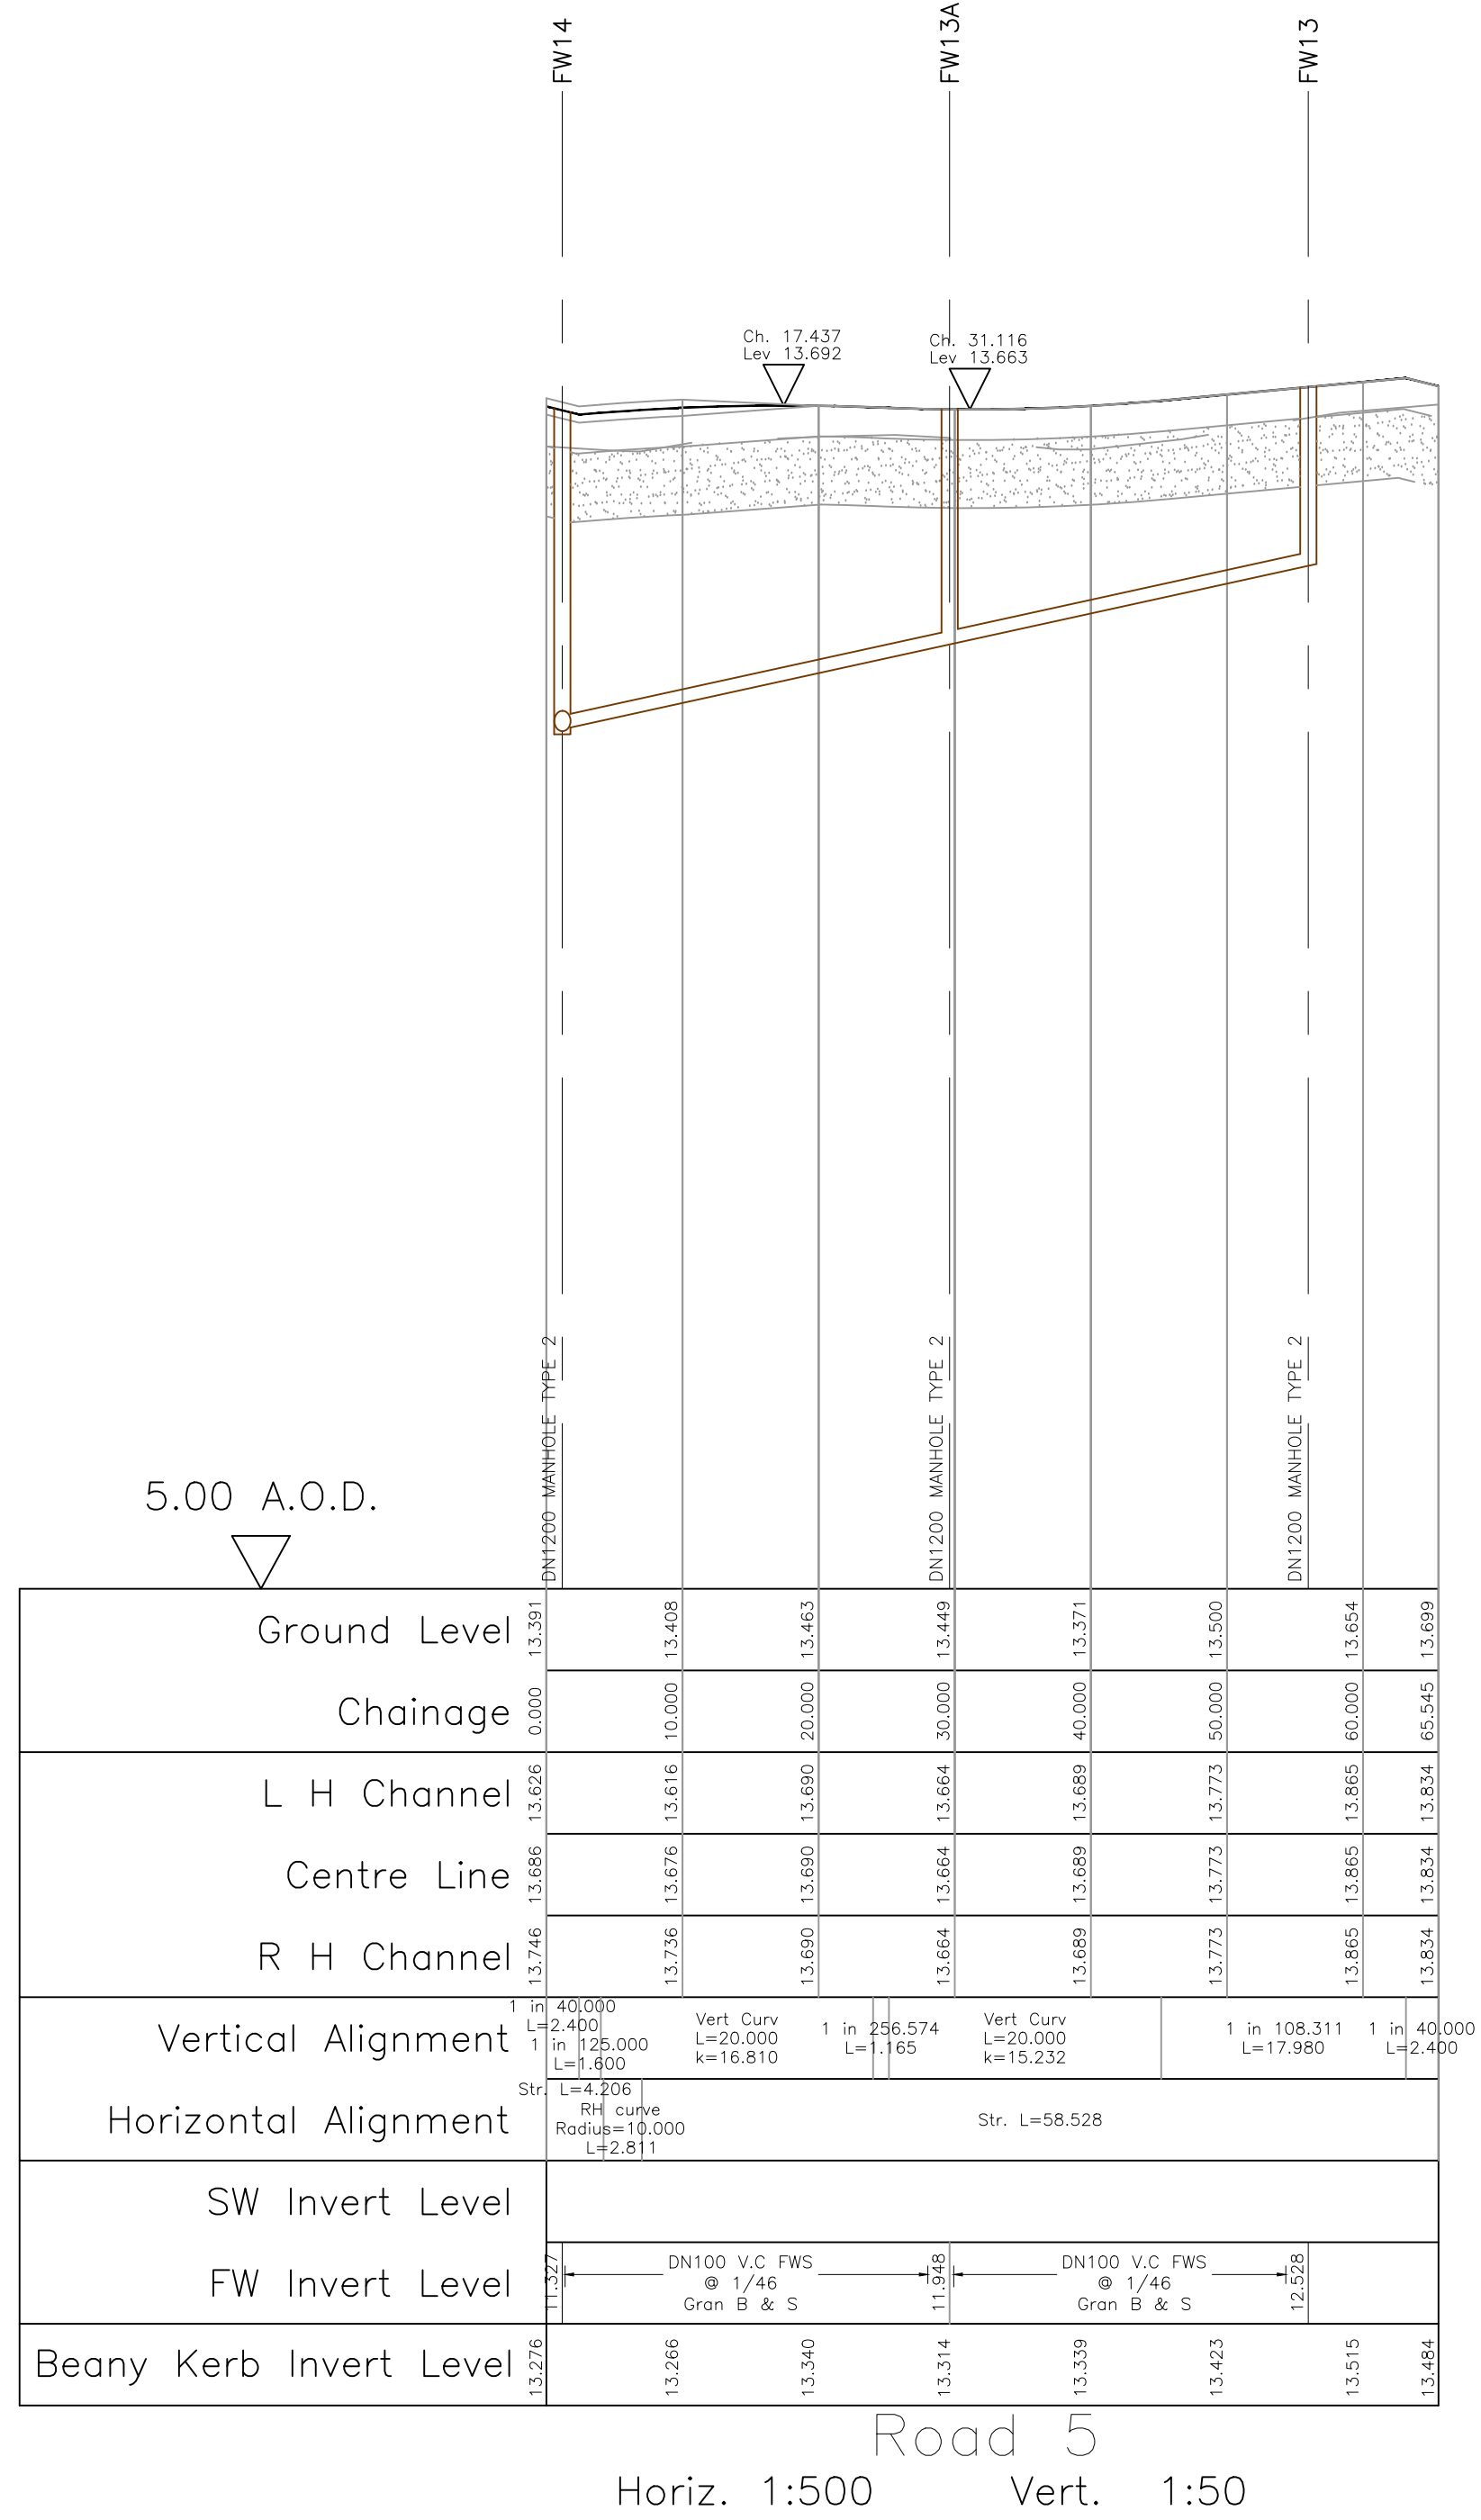


1. Do not scale from this drawing.
2. All dimensions in metres and all levels relate to site datum.
3. This drawing is to be read in conjunction with all other engineering drawings. Any discrepancies shall be reported to MJA Consulting Engineers.
4. The level and location of all existing services shall be verified on site by the Contractor before commencing any construction work.
5. All adoptable works to be checked by the Water Authority Inspector.
6. Sewers and drains of different diameters should be laid soffit to soffit unless otherwise specified.
7. All covers and frames shall be 150mm deep to BS EN 124, abgedeg SW or Fw as if requested.
8. Contractor must comply with all current legislation relating to CDM, Health and Safety, and COSHH.

Permeable sub-base

 

PRELIMINARY				
F	05.12.18	Road 5 updated to include new manhole "FW13A".		R/C
E	09.05.18	Materials added to long sections		NB
D	13.04.18	Updated to councils comments.		SS
C	19.03.18	Road 6 updated to new invert and pipe size. Sewers for adoption 7th ed.		SS
B	13.02.18	FW8 removed.		TC
A	09.01.18	End of road 6 updated to new layout		JS
REV. No.	DATE	DESCRIPTION		INITIALS
Client				
				
Project Westergate & Eastergate		Monarch House, Barton Lane, Abingdon, Oxon, OX14 3NB Tel: 01235 555171 Fax: 01235 523226		
Title Longitudinal Sections Sheet 4		Scale As shown @ A0 Checked: 	Date Aug '17 Drawn: WSR	Drawing No. 5655:13 Rev. F