


Notes:
The contractor must verify all dimensions on site before commencing any work on shop drawings, do not scale from this drawing
McBains Ltd copyright

BIM Transmittal Disclaimer
McBains Ltd makes no express or implied warranties with respect to the character, function, or capabilities of the data (inclusive of 3rd party data incorporated within), or the suitability of the data for any particular purpose beyond those originally intended by McBains Ltd. Please refer to our standard terms and conditions for further details.

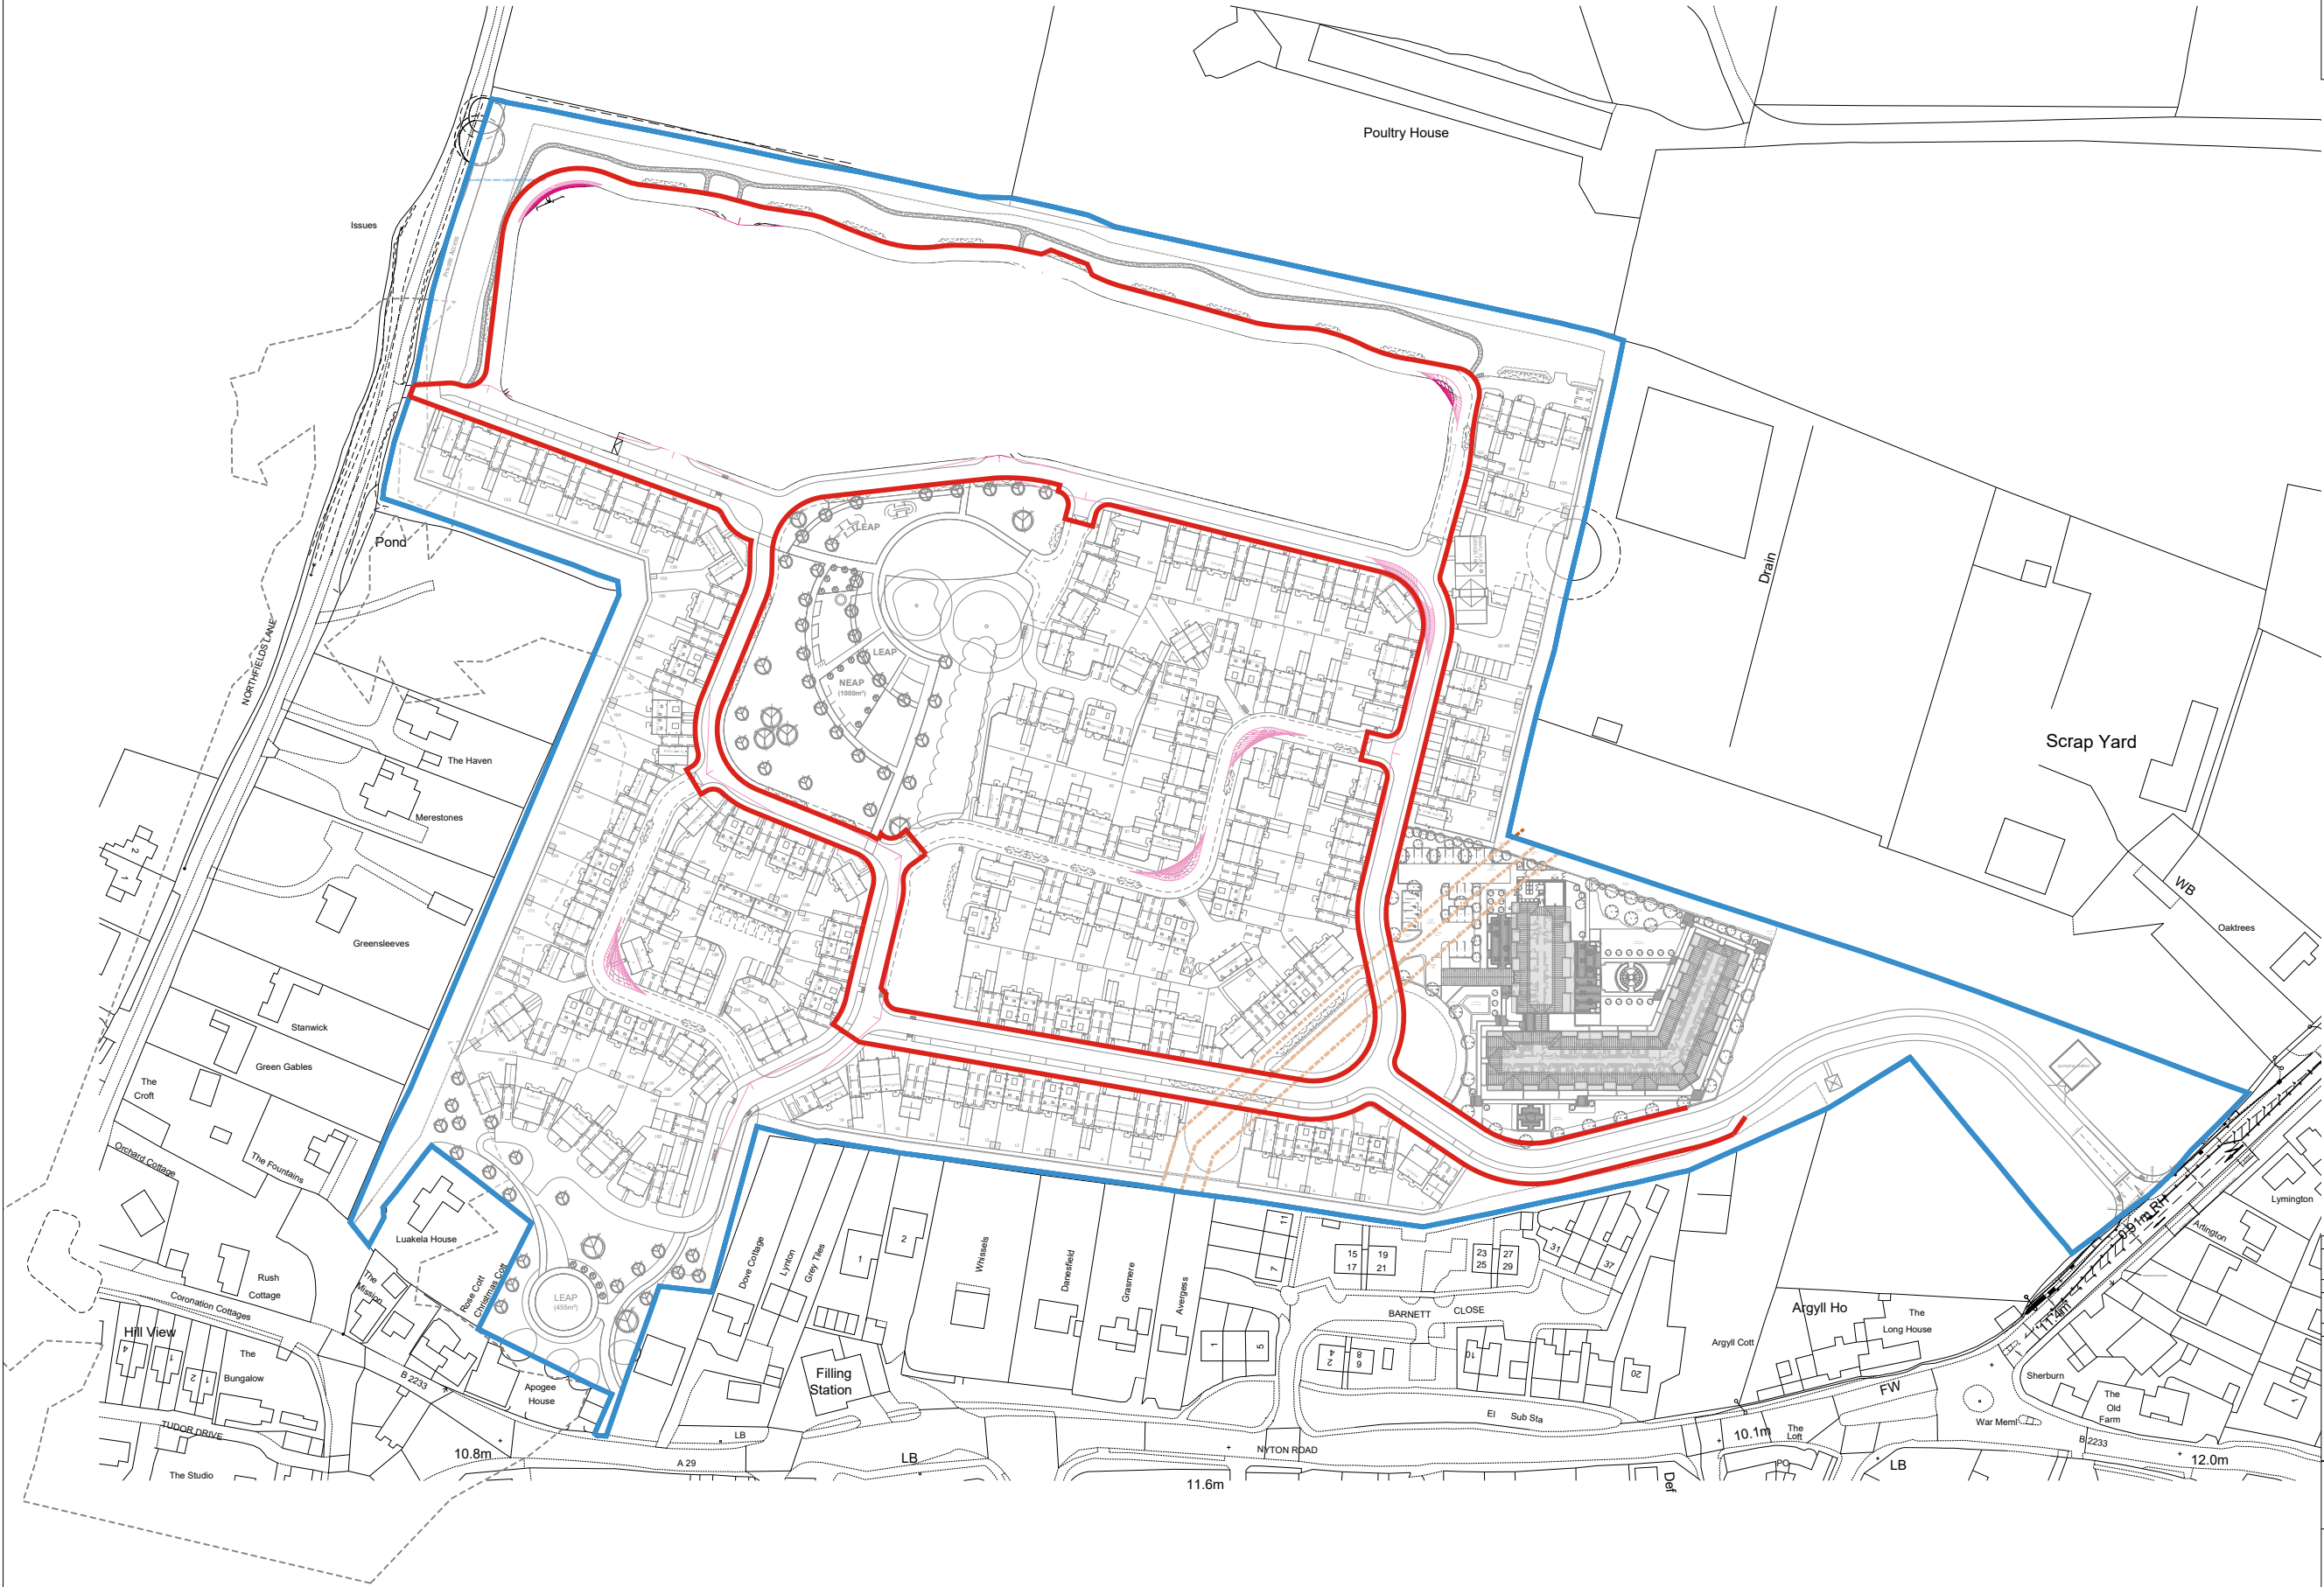

P3 Road names and context added 23.01.2019
P2 Drawing issued for planning 09.11.2018
P1 Drawing issued for comments 28.09.2018

Revision	Amendment	Date
TS	FC	FC
Drawn by	Reviewed by	Approved by
60435	SEP'18	1:2000 @ A3
MCB Number	Date created	Scale @ A3

McBains

McBains Ltd
5th Fl, 26 Finsbury Square London EC2A 1DS
+44 (0)20 7786 7900 mcbains.co.uk

Client
Taylor Wimpey

Project
LAND AT NYTON NURSERIES - RE-PLAN
EASTERGATE AND WESTERGATE
WEST SUSSEX

Drawing Title
SITE LOCATION PLAN

ARCHITECTURE

Drawing / Document Reference	Status
NNRP - MCB - ZZ - ZZ - DR - A - 0200	D5 - P3
Project Idem Originator Zone Level Type Discipline Number Suitability Revision	

