



1 STREET SCENE EE' - PREVIOUSLY APPROVED (AL/102/17/RES)

Scale: 1:200





2 STREET SCENE AA'

Scale: 1:200




3 STREET SCENE BB'

Scale: 1:200

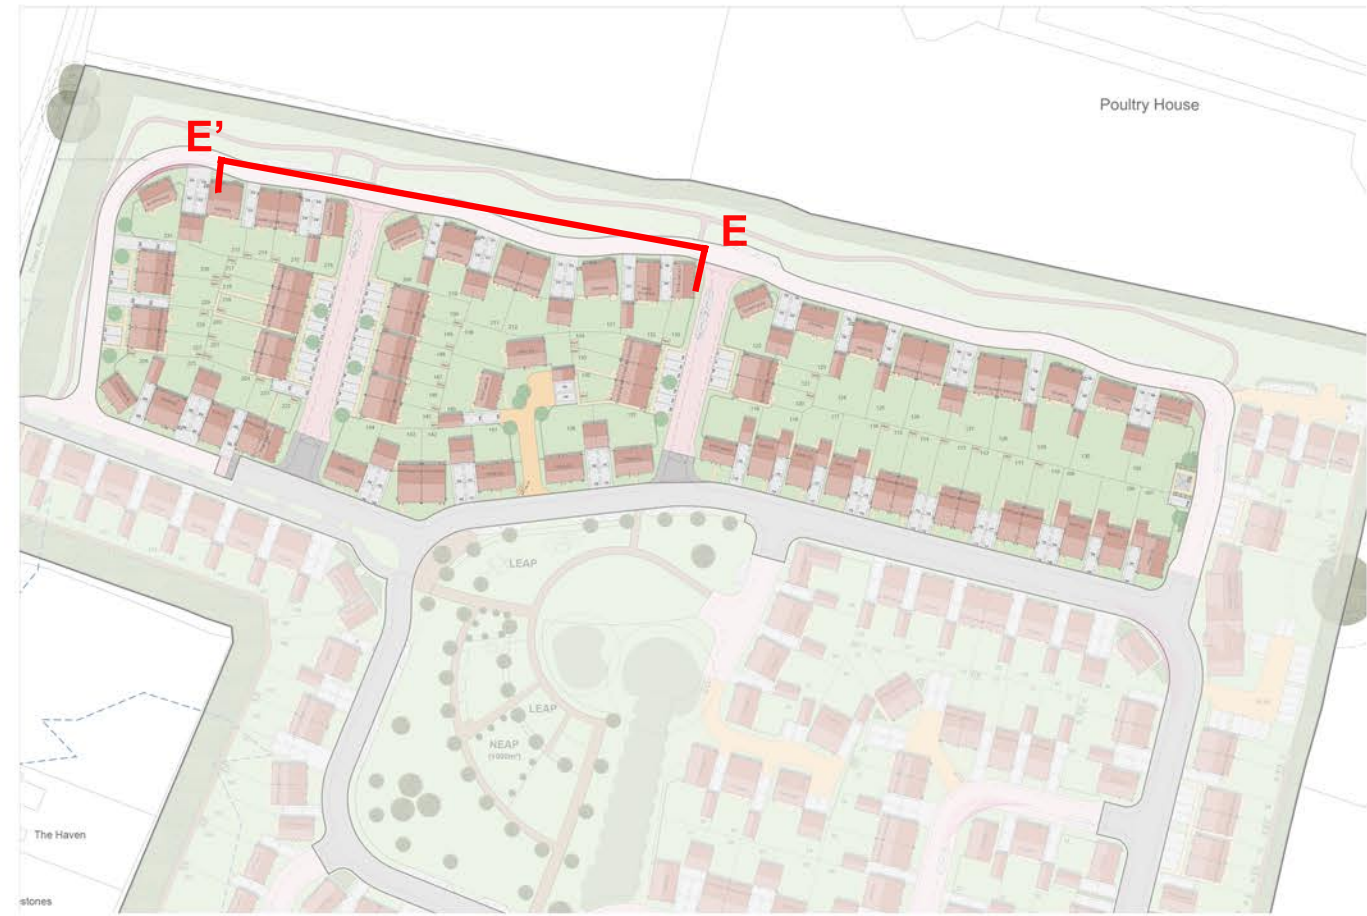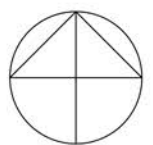

KEY PLAN

Scale: NTS

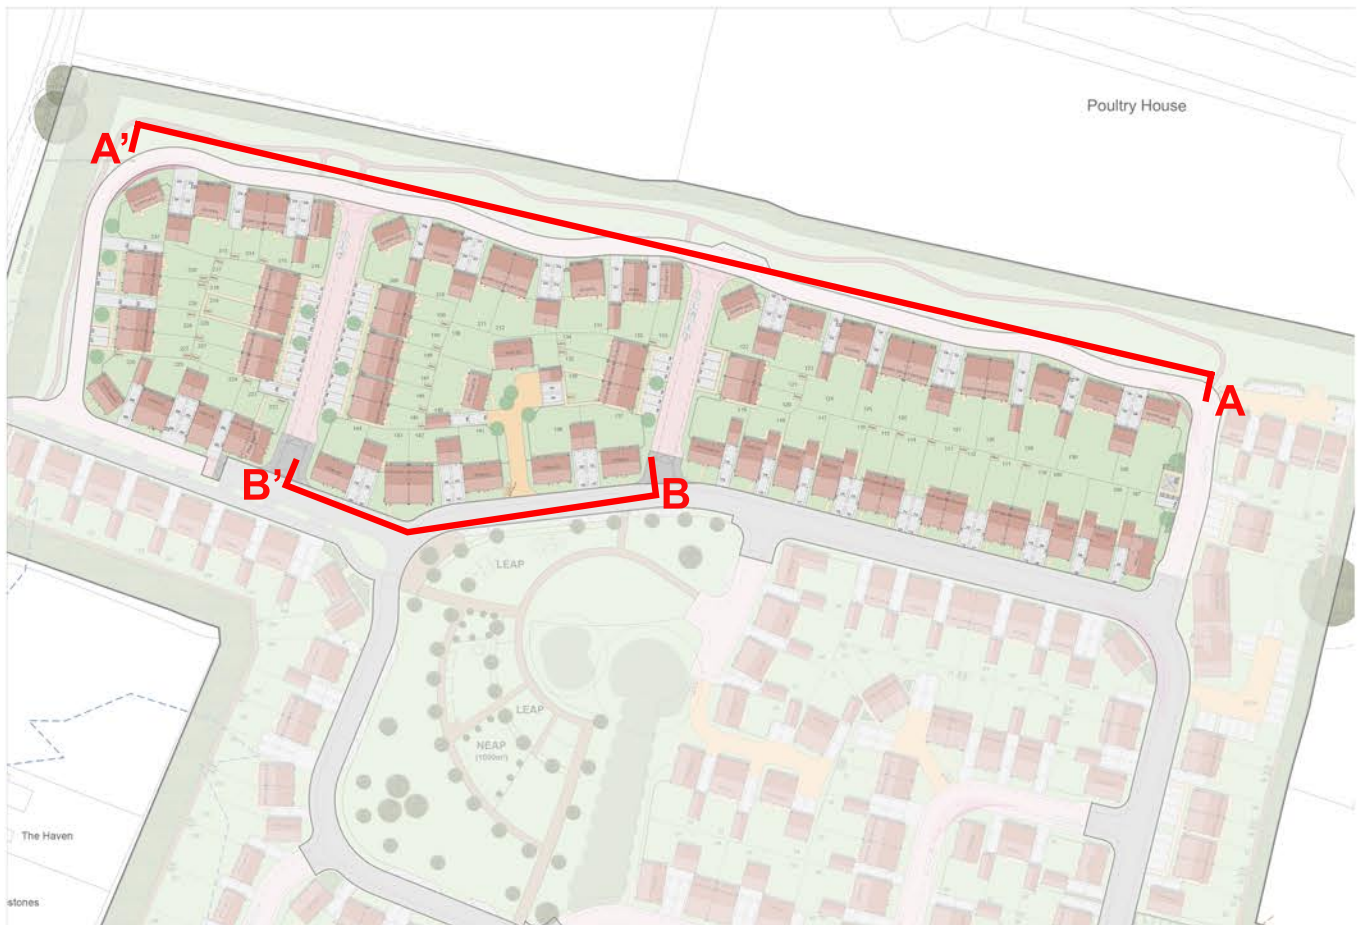

KEY PLAN

Scale: NTS

Notes:
The contractor must verify all dimensions on site before commencing any work on shop drawings, do not scale from this drawing
McBains Ltd copyright

BIM Transmittal Disclaimer
McBains Ltd makes no express or implied warranties with respect to the character, function, or capabilities of the data (inclusive of 3rd party data incorporated within), or the suitability of the data for any particular purpose beyond those originally intended by McBains Ltd. Please refer to our standard terms and conditions for further details.

DISCLAIMER
Images and site layout are intended for illustrative purposes only and should be treated as general guidance only.
Site layout including parking arrangements, (social/ affordable housing, community buildings, play areas and public open spaces) may change to reflect changes in the planning permission for the development. Please speak to your solicitor to whom full details of any planning consents including layout plans will be available.
Site layouts and landscaping are not intended to form part of any contract or warranty unless specifically incorporated in writing into the contract.

P4	Amended to suit layout	11.04.2019
P3	Amended to suit layout	09.11.2018
P2	Minor graphical amendment	04.10.2018
P1	Drawing issued for planning	28.09.2018

Revision	Amendment	Date
SC	TS	POR
Drawn by	Reviewed by	Approved by
60435	SEP'18	1:200 @ A1
MCB Number	Date created	Scale @ A1

McBains

McBains Ltd
5th Fl, 26 Finsbury Square London EC2A 1DS
+44 (0)20 7786 7900
mcbains.co.uk

Client
Taylor Wimpey

Project
LAND AT NYTON NURSERIES - RE-PLAN
EASTERGATE AND WESTERGATE
WEST SUSSEX

Drawing Title
ILLUSTRATIVE STREETSCENES

ARCHITECTURE

rawing / Document Reference							Status	
NNRP - MCB - ZZ - ZZ - DR - A - 0260							D5 - P4	
roject iden	Originator	Zone	Level	Type	Discipline	Number	Suitability	Revision