


Hopgarden Cottage Block Plan

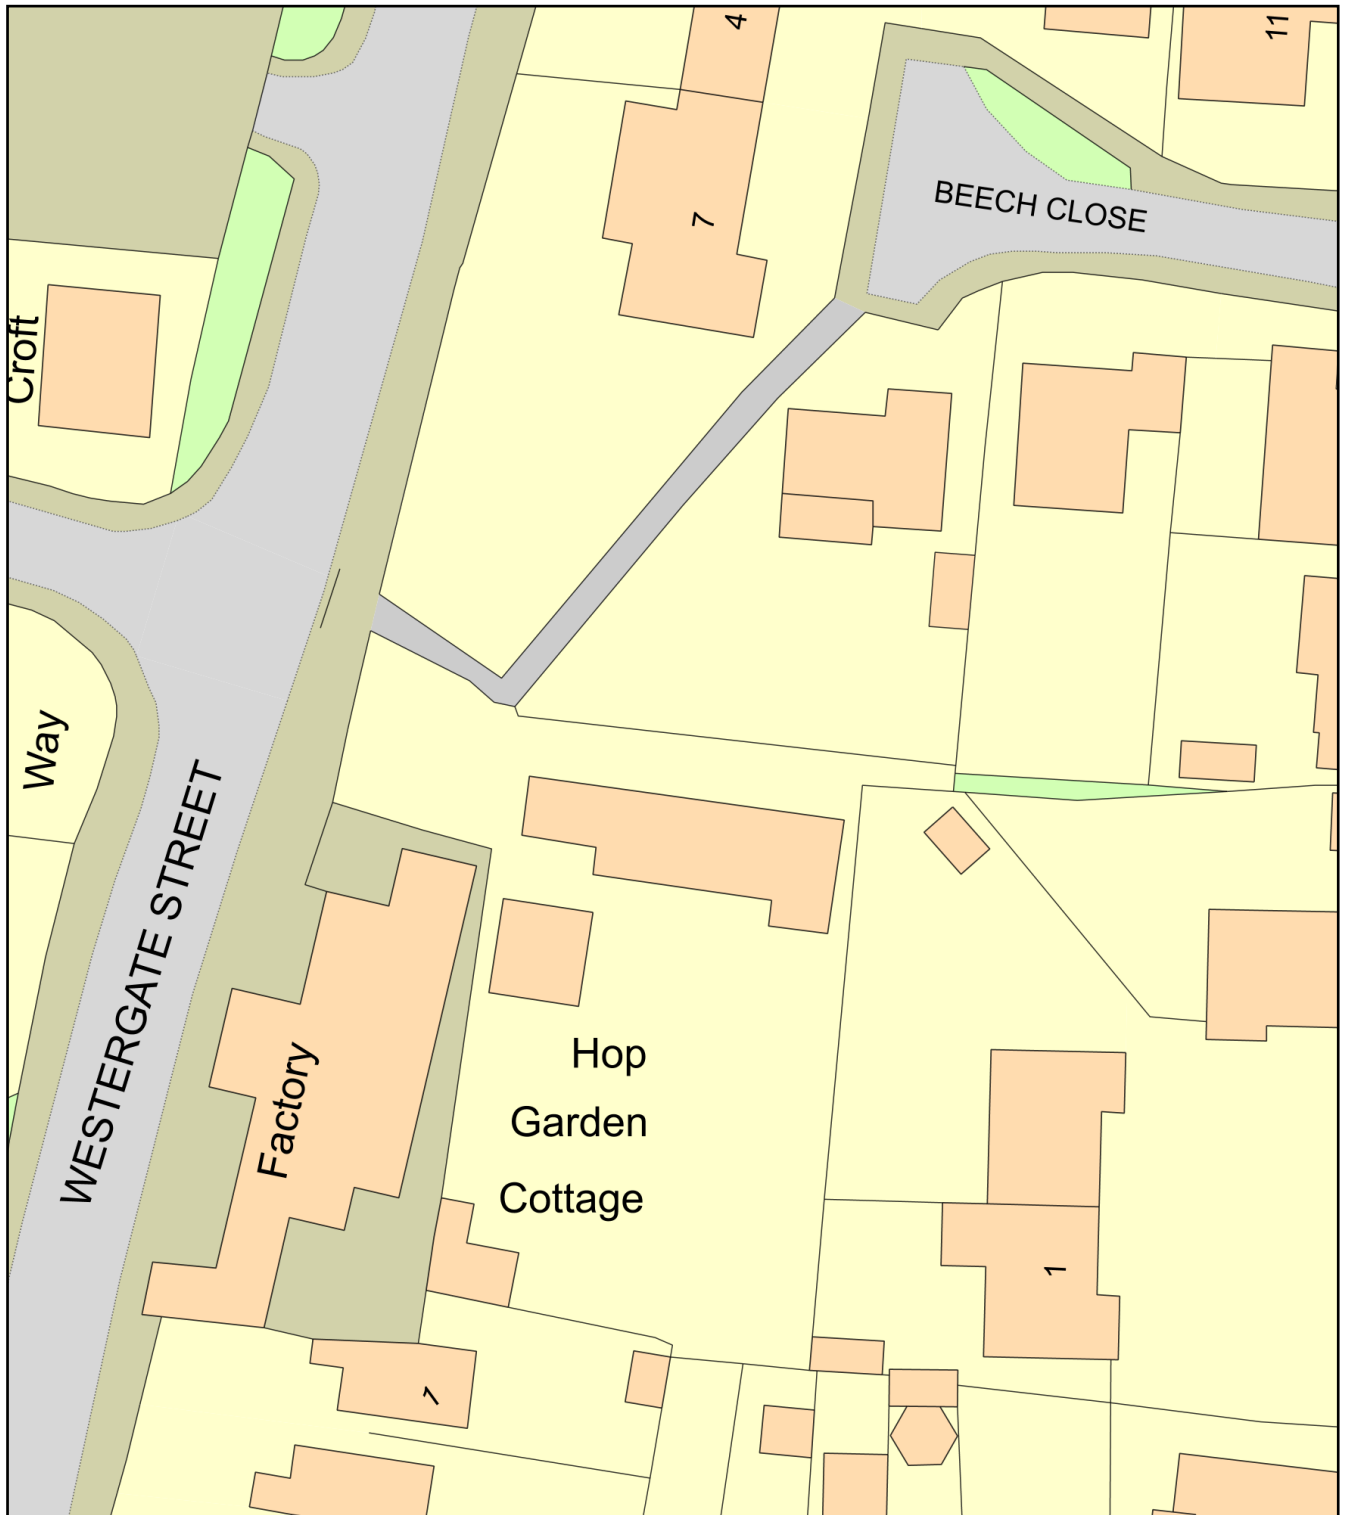

0 20
Metres



Plan Produced for: Dr S Jagdish

Date Produced: 14 Jan 2021

Plan Reference Number: TQRQM21014160844705

Scale: 1:500 @ A4