



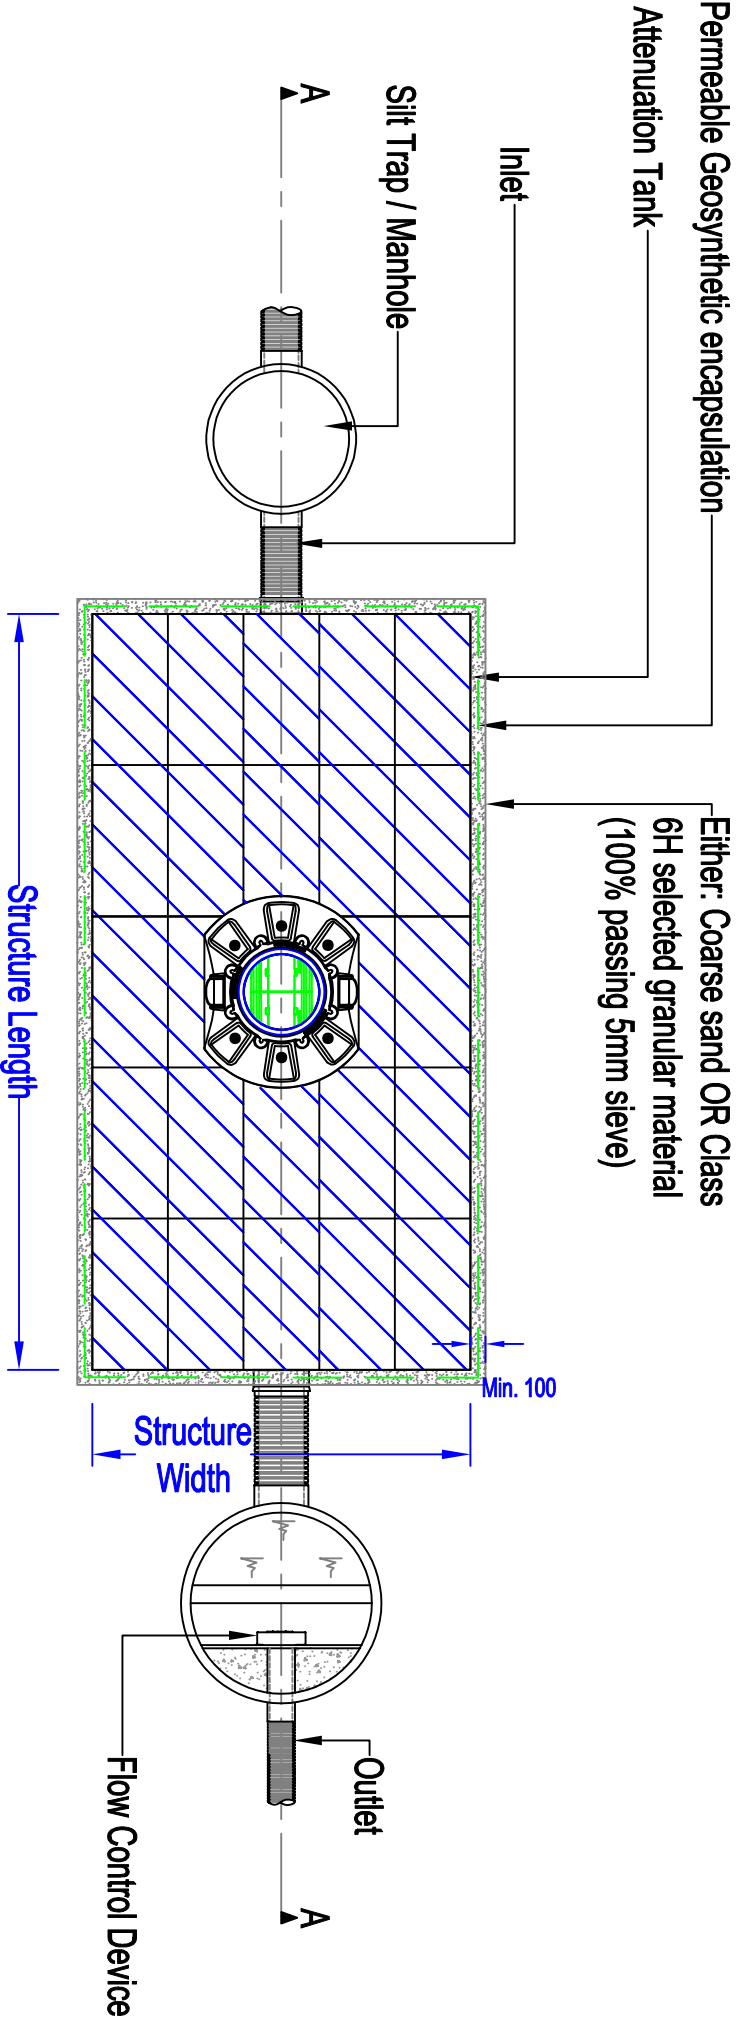

TYPICAL ATTENUATION TANK PLAN

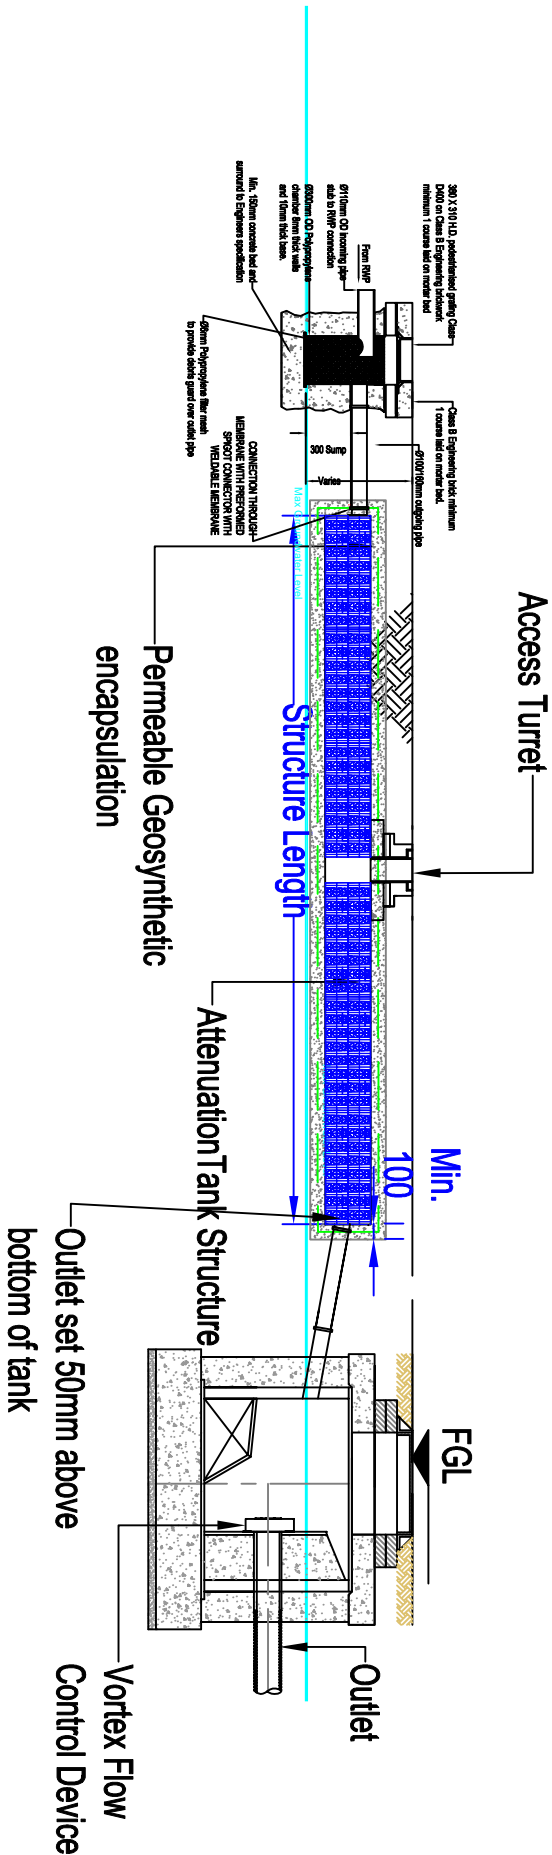

SECTION A-A

NOTES

REV	DATE	DESCRIPTION	BY	APP
		REVISION / STATUS		
CivilWeb Consulting Engineers Ltd				
TITLE				
Attenuation Tank Design				
Standard Detail				
S Webster CENG. M.I.C.E. DIRECTOR				
PREPARED BY SW		CHECKED BY SW		
DATE 10/02/2021		DATE 10/02/2021		
SCALE 1:50		CLIENT REF		X
DWG No.				REVISION
2021_P0137_001		3		
COPYRIGHT © CivilWeb Consulting Engineers Ltd				A3

ALTHOUGH ALL CARE AND ATTENTION IS TAKEN TO ENSURE THAT THE INFORMATION GIVEN ON THIS DRAWING IS ACCURATE, CIVILWEB SPREADSHEETS MAKES NO WARRANTY AS TO ITS ACCURACY AND WILL NOT ACCEPT RESPONSIBILITY, HOWSOEVER ARISING, FOR ANY ERRORS OR OMISSIONS OR FOR ANY CONSEQUENCES RESULTING THEREFROM.