

Openreach Structures

Joint Box

Manhole

Pole

Pole (planned)

Duct Tee

Reducer

Cabinet

Openreach Spans / Ducts

Duct

Duct (planned)

Developer-Proposed Structures

Duct Tee

Joint Box

Reducer

Developer-Proposed Spans / Ducts

D54 (90mm duct)

D54 (90mm duct) (2 colours)

D56 (50mm duct)

Developer-Proposed Equipment

AGG

CBT12


CBT4

CBT8

IJ (U)


SPLITTER (M)

SPLITTER (S)

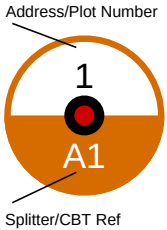

Monaveen Gardens-
Land adjacent to
Woodgate Nurseries-
Chichester PO20 3SU

25m

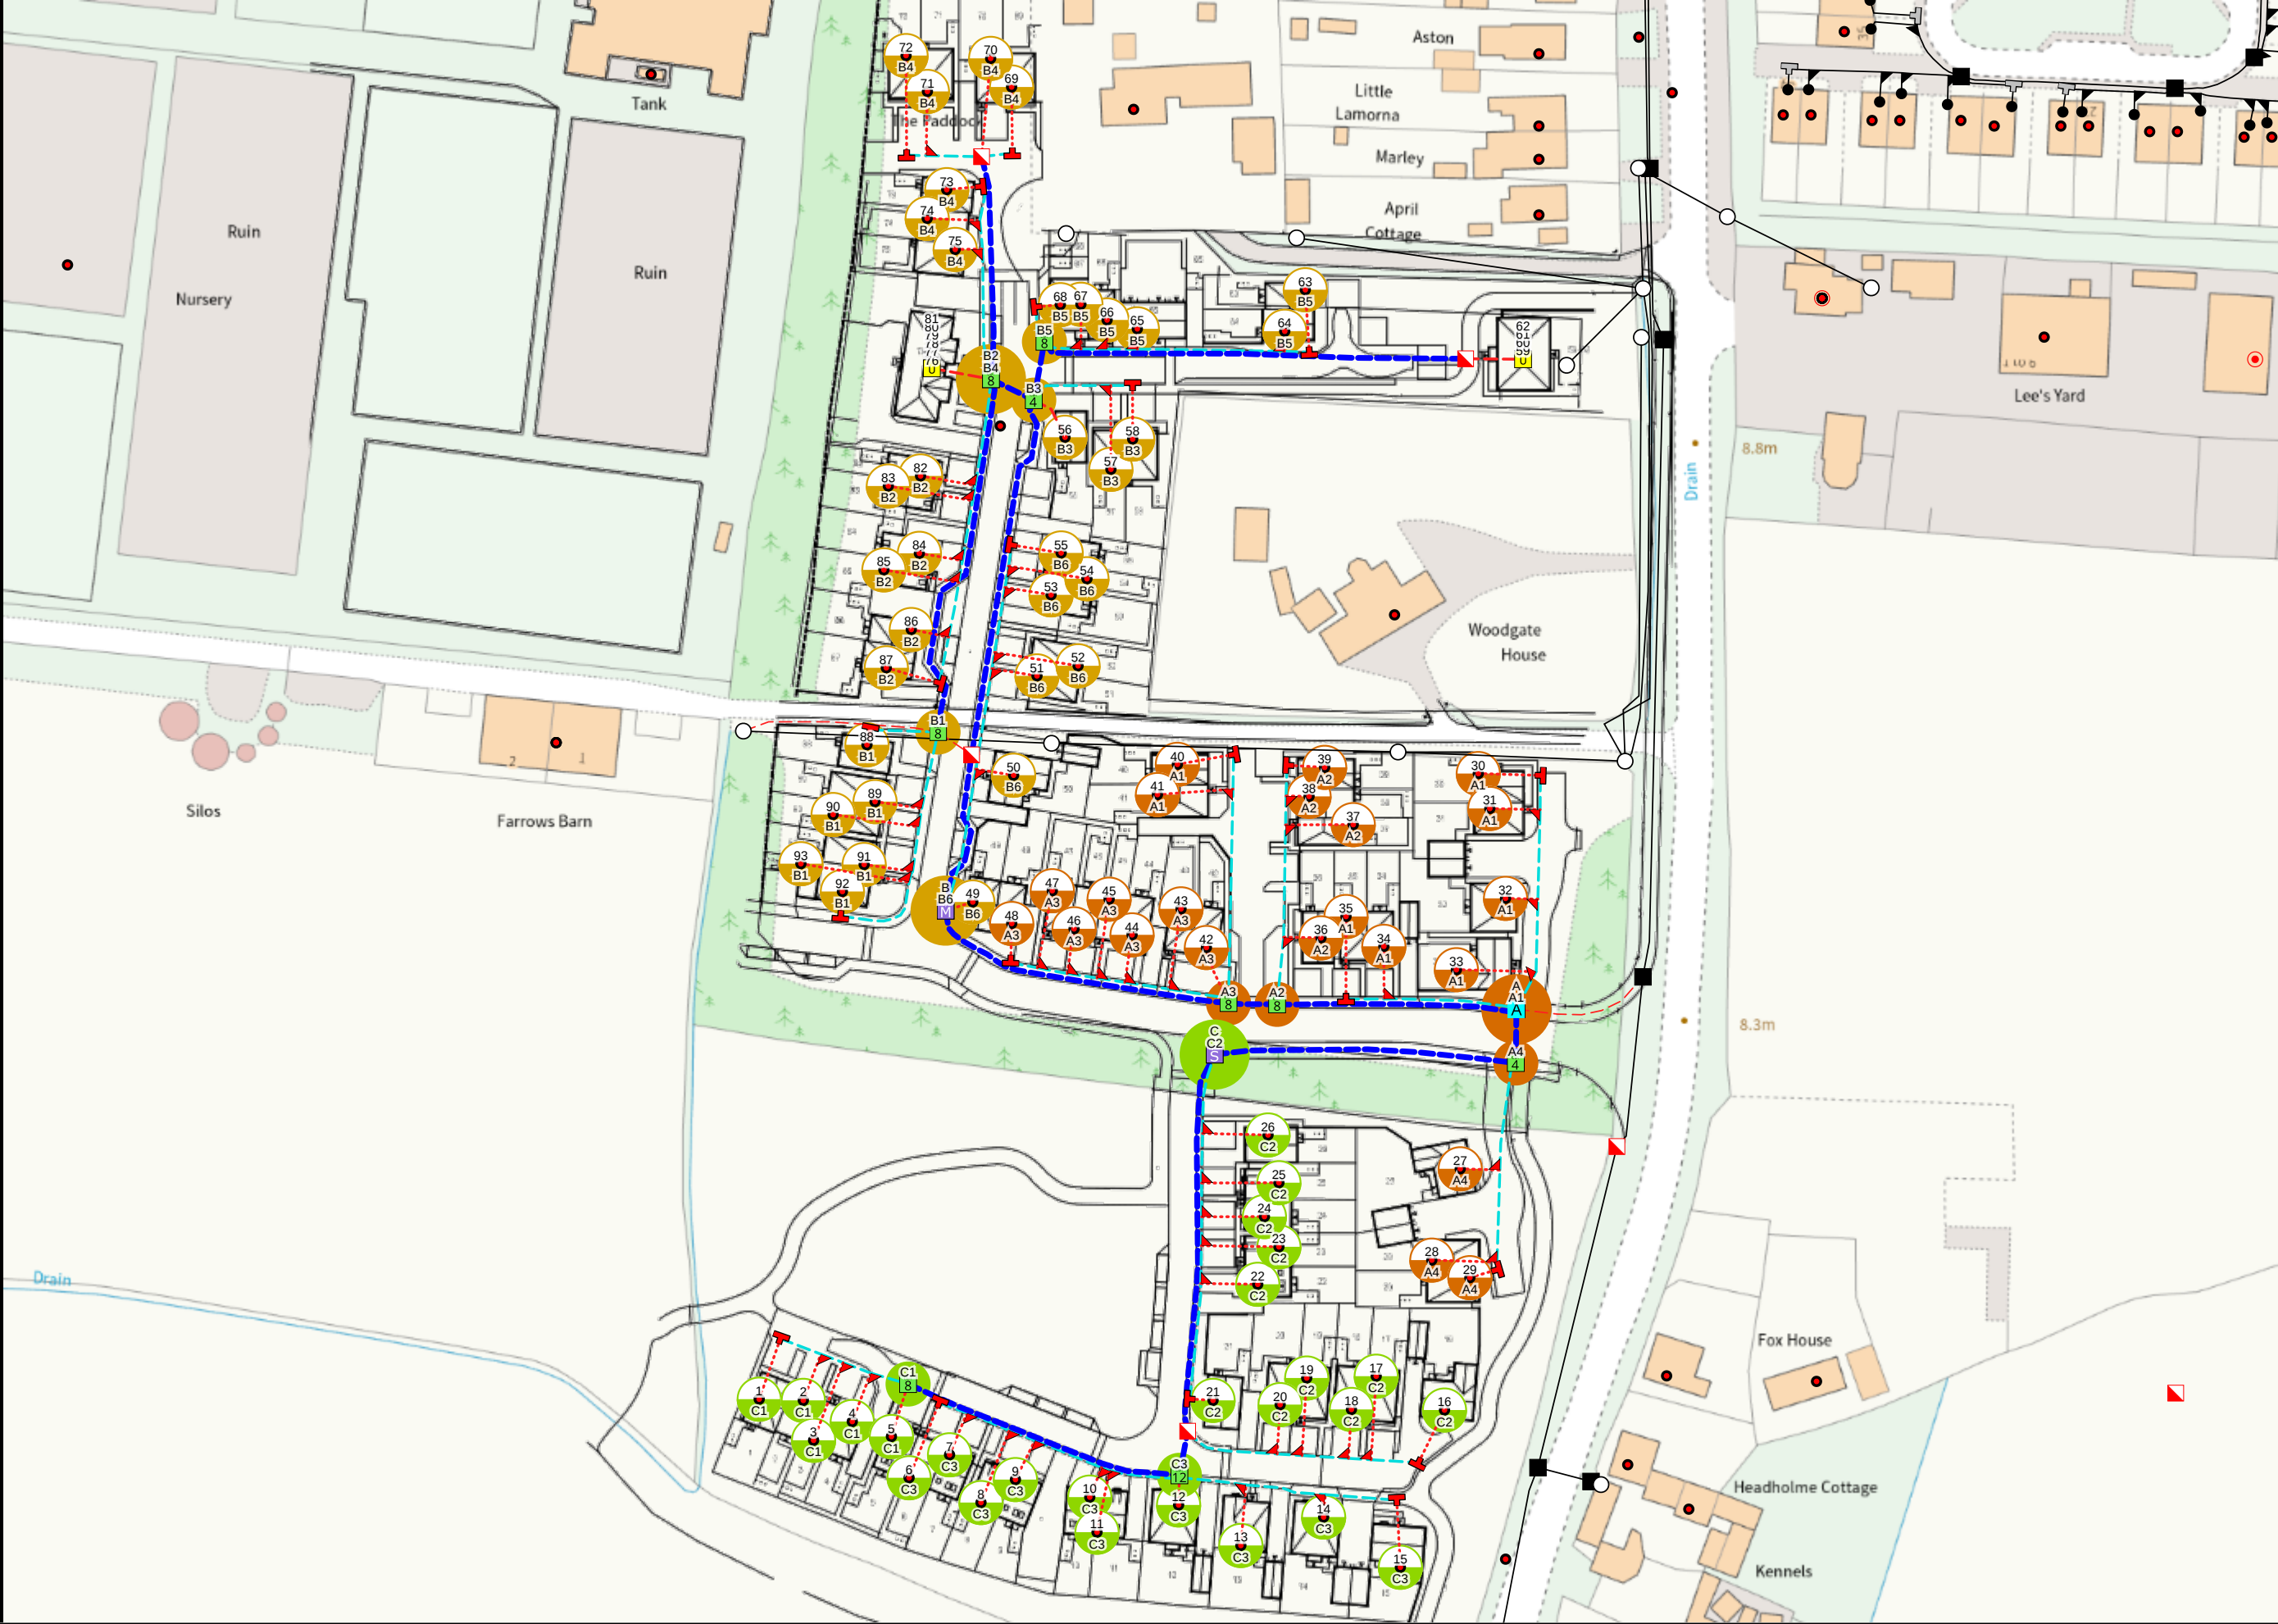

Plant On Map

Work Order Name: EJA/01N

Proposal: OPENREACH FIBRE NETWORK

Self-Install: No

Remarks: Dummy Aggnode is placed , No Reuse

Important Notice - BT's joint boxes (JB and JUF) must be constructed in non carriageway situations only. If there is any deviation from this please contact your newSite Representative before work commences